COOPER CHAPEL ROAD IMPROVEMENTS - SECTION 3
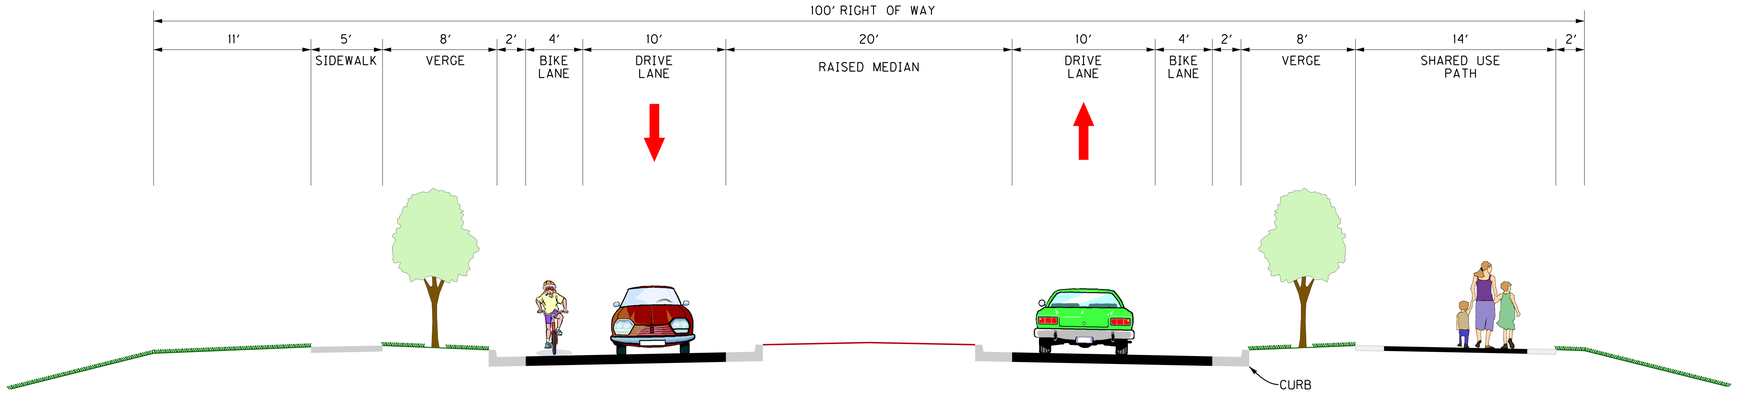
TYPICAL SECTION