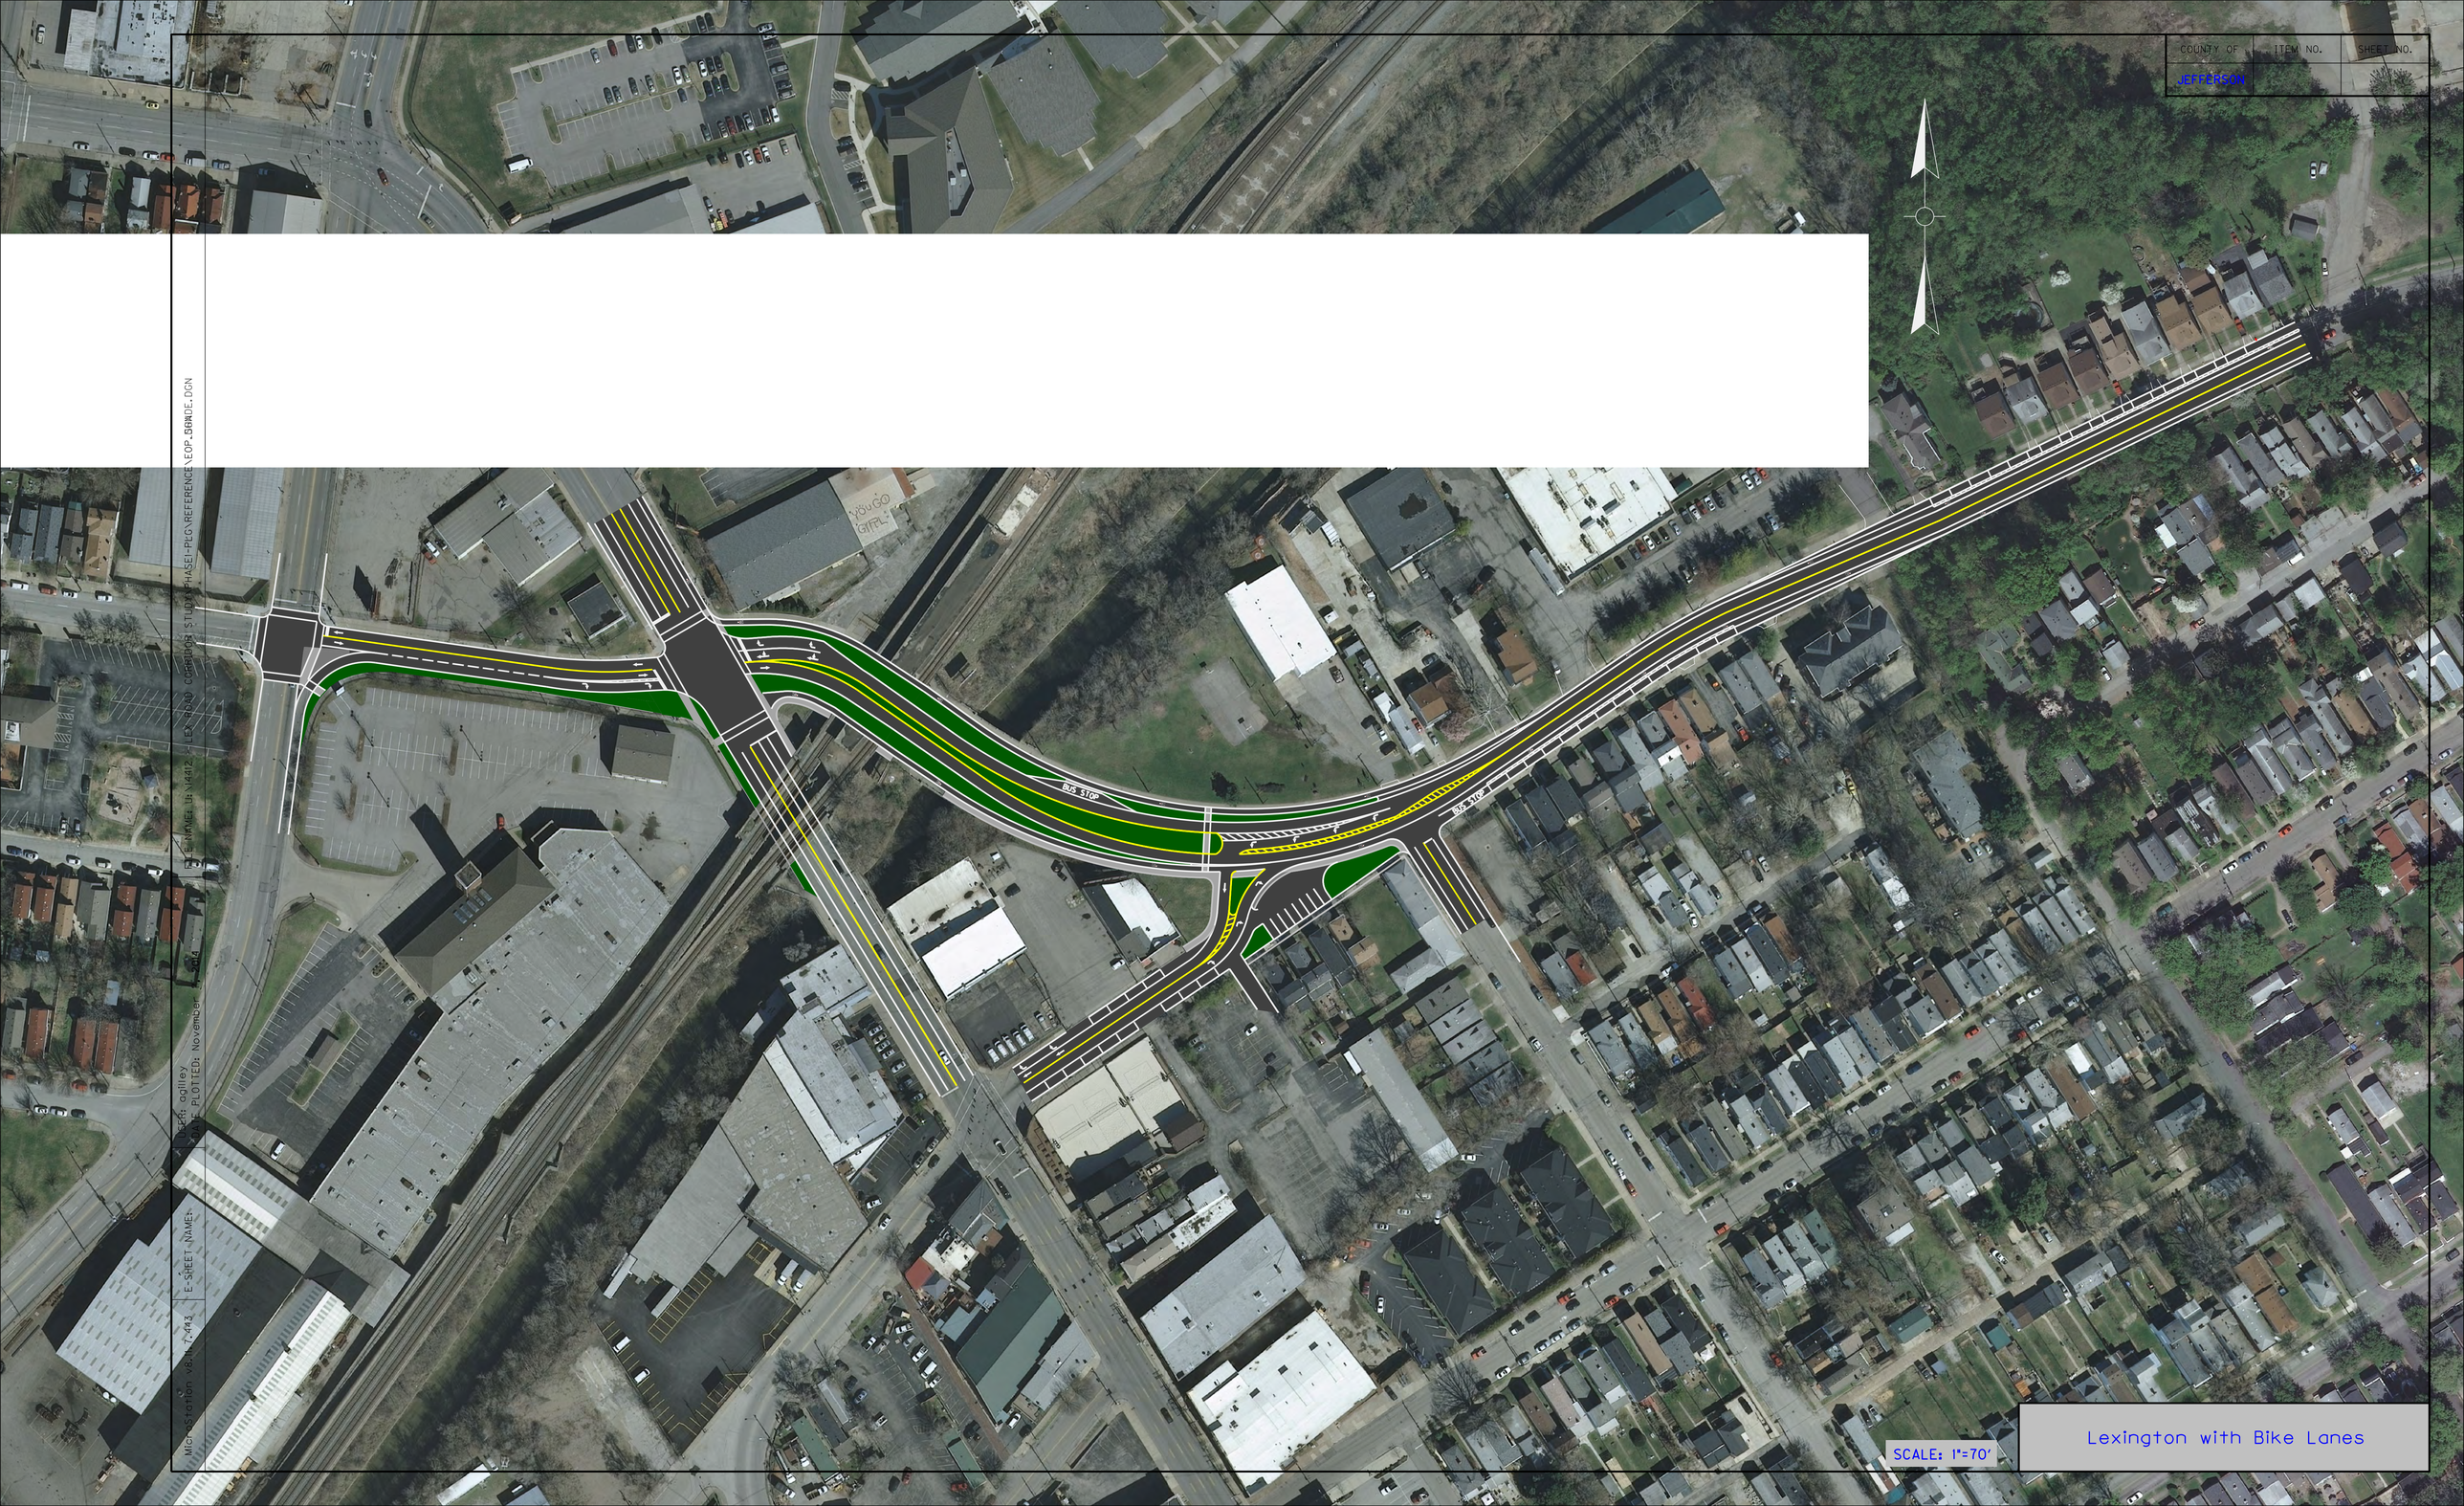

Lexington with Bike Lanes

MicroStation v8.1.7.443 E-SHEET NAME: FILE NAME: U:\14412_LEX_ROAD_CORRIDOR_STUDY\PHASE1-PLG\REFERENCE\EOP_SGNDE.DGN
USER: agilley
DATE PLOTTED: November 1, 2014