SITE PLAN

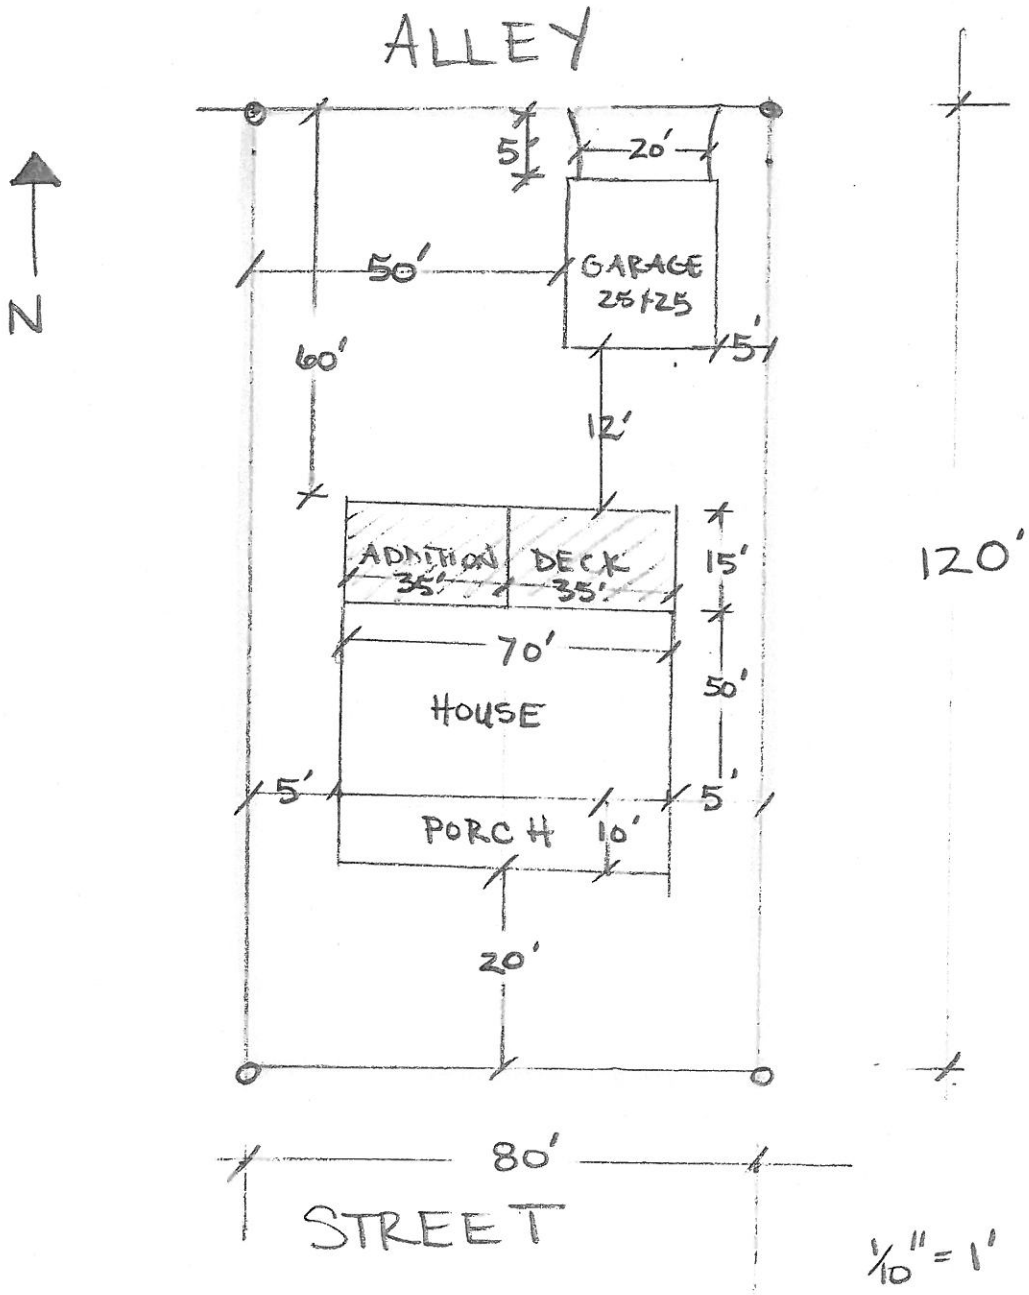

1/10" = 1'

FLOOR PLAN (REAR ADDITION)

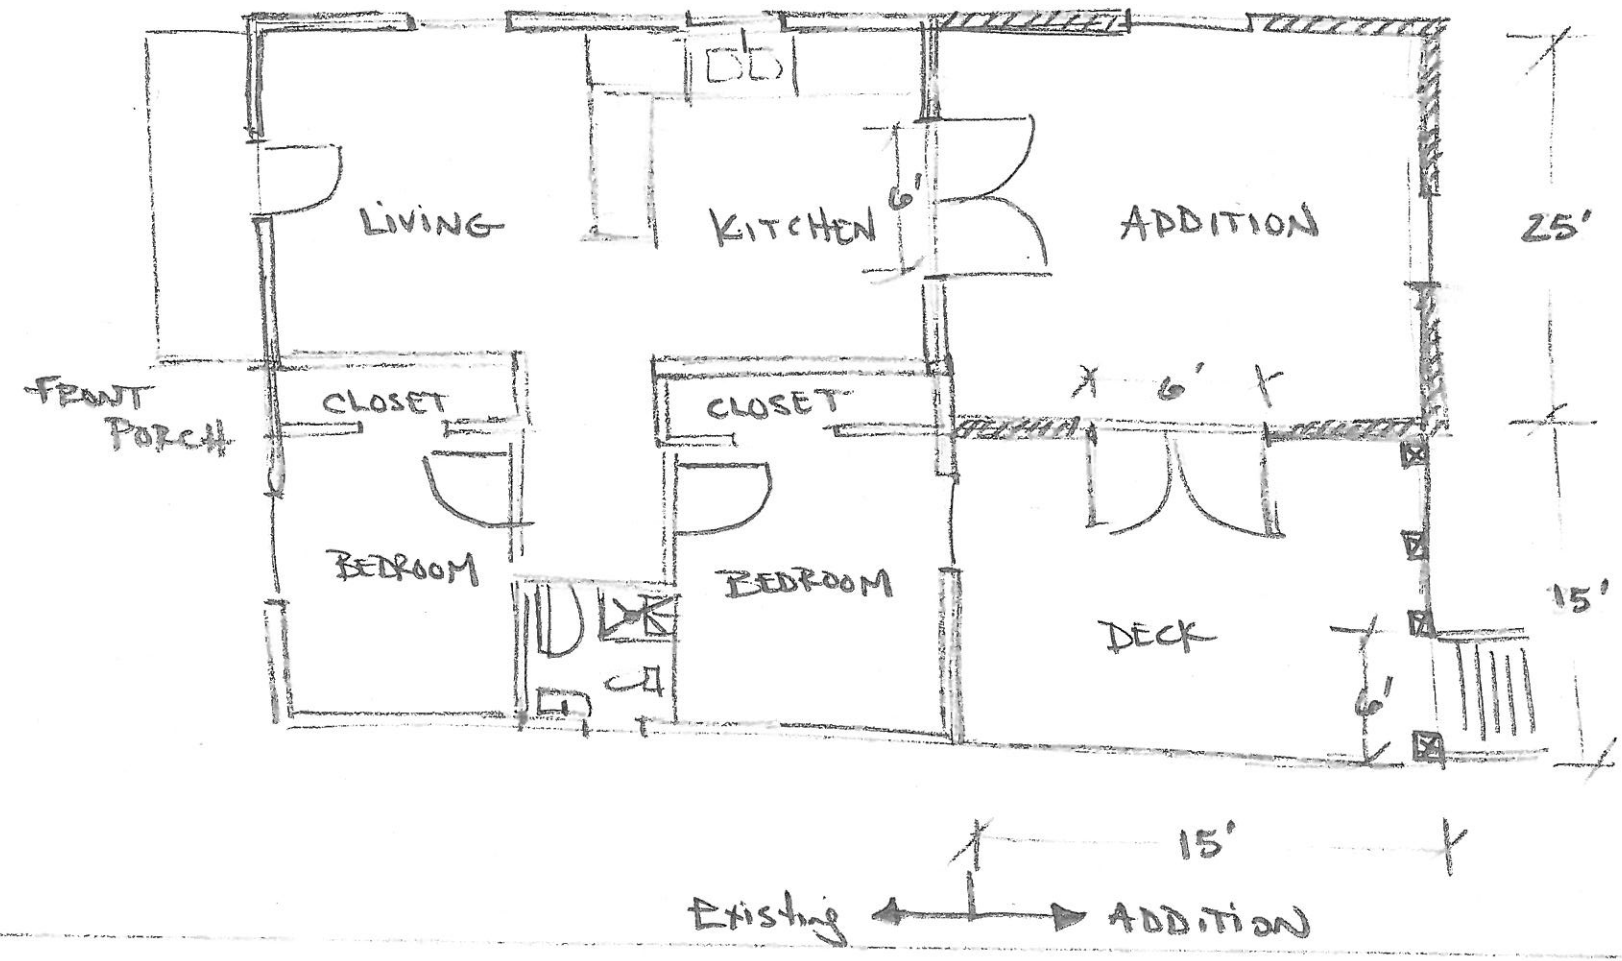

FRONT ELEVATION

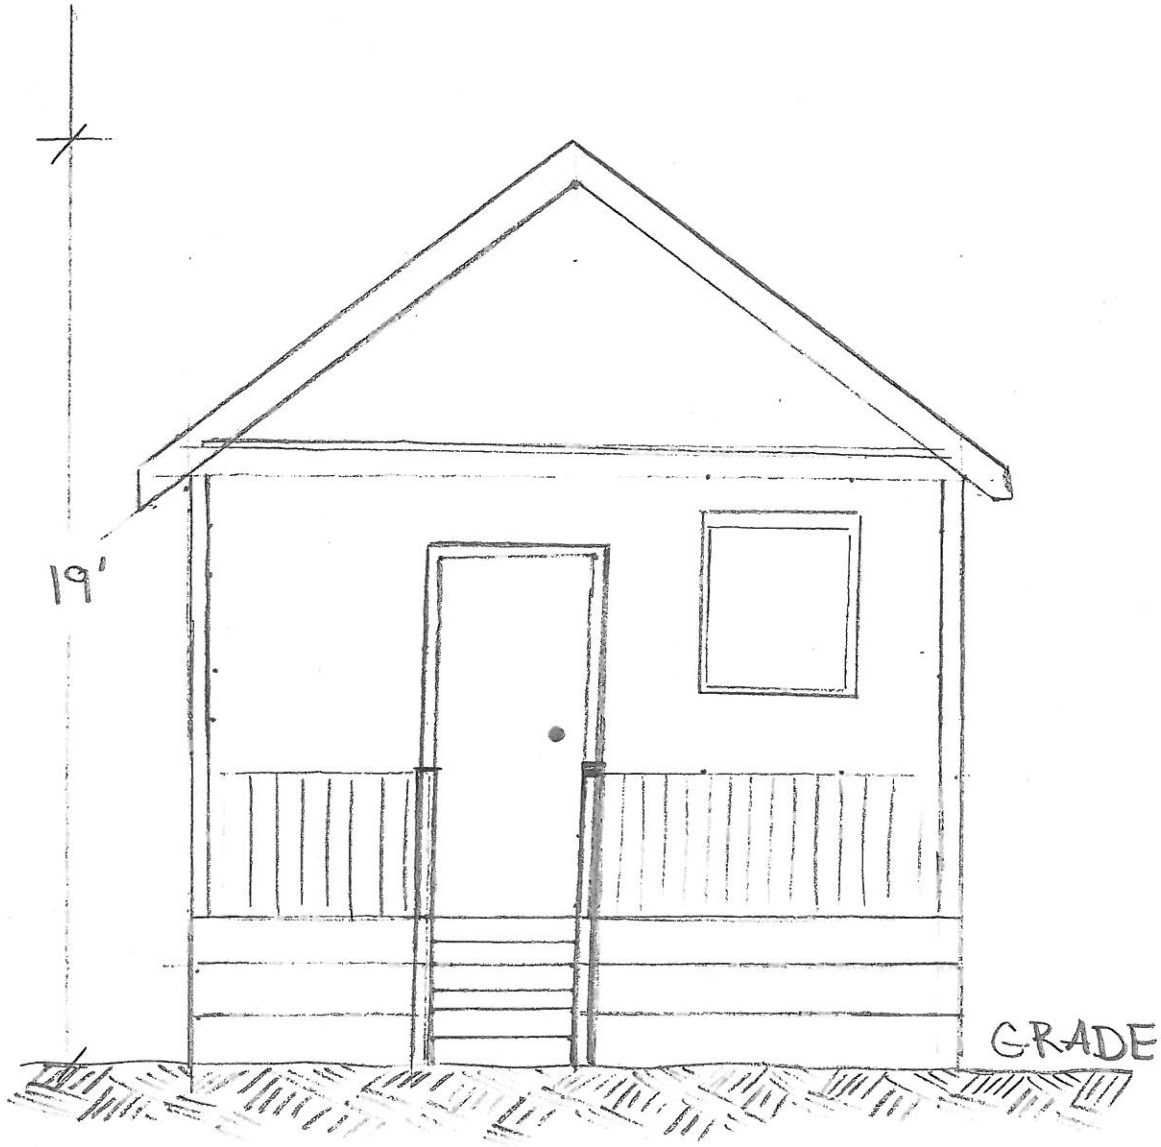

REAR ELEVATION

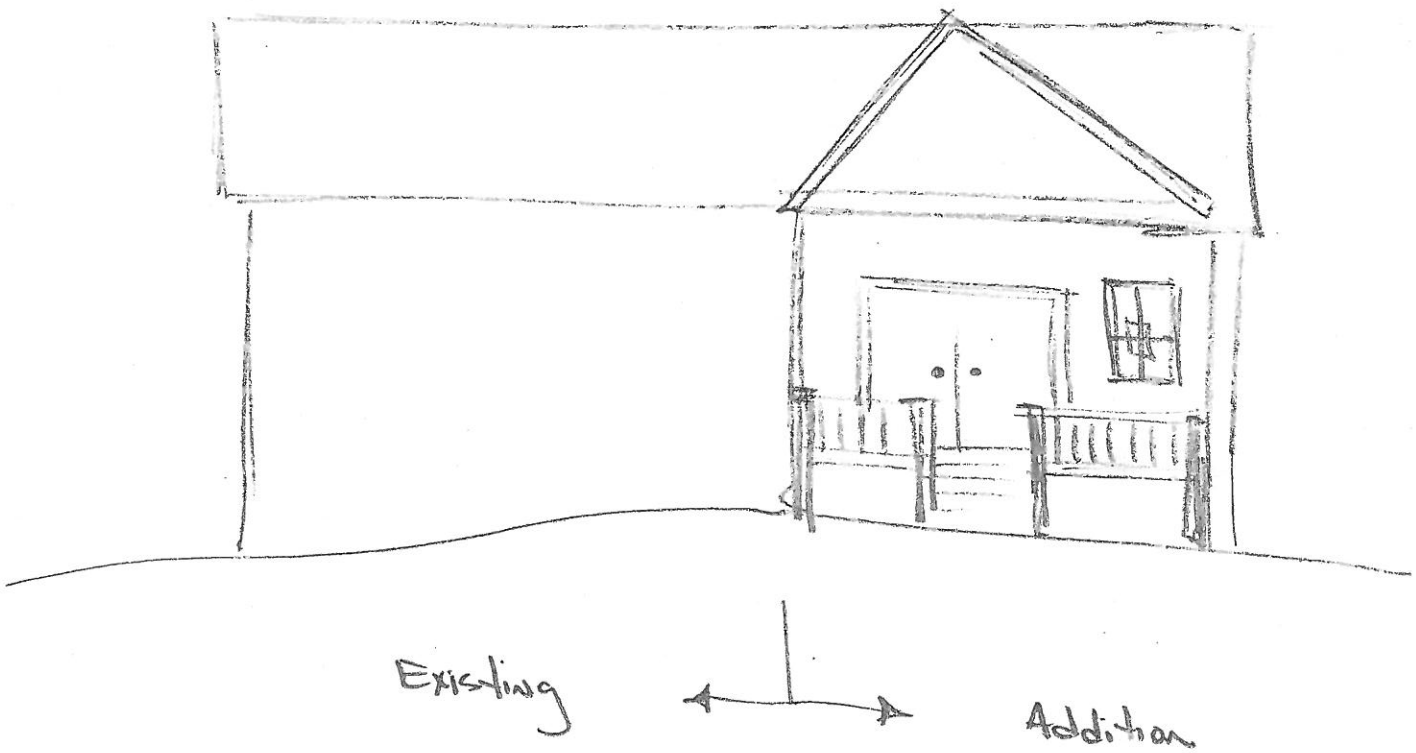

SIDE ELEVATION (RIGHT)

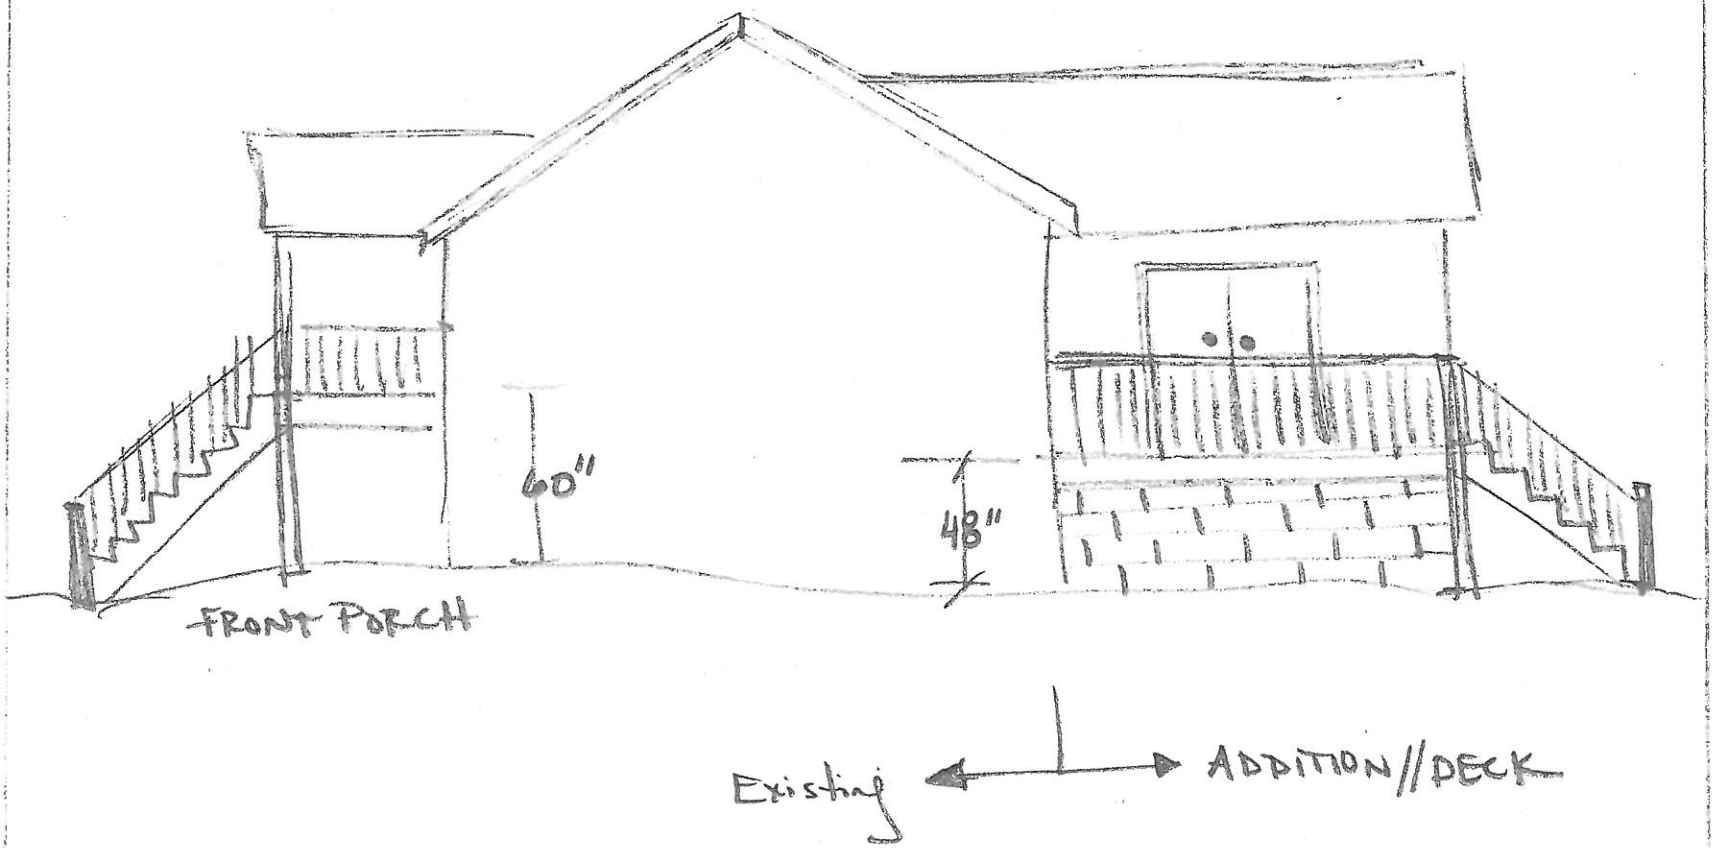

TYPICAL WALL SECTIONS

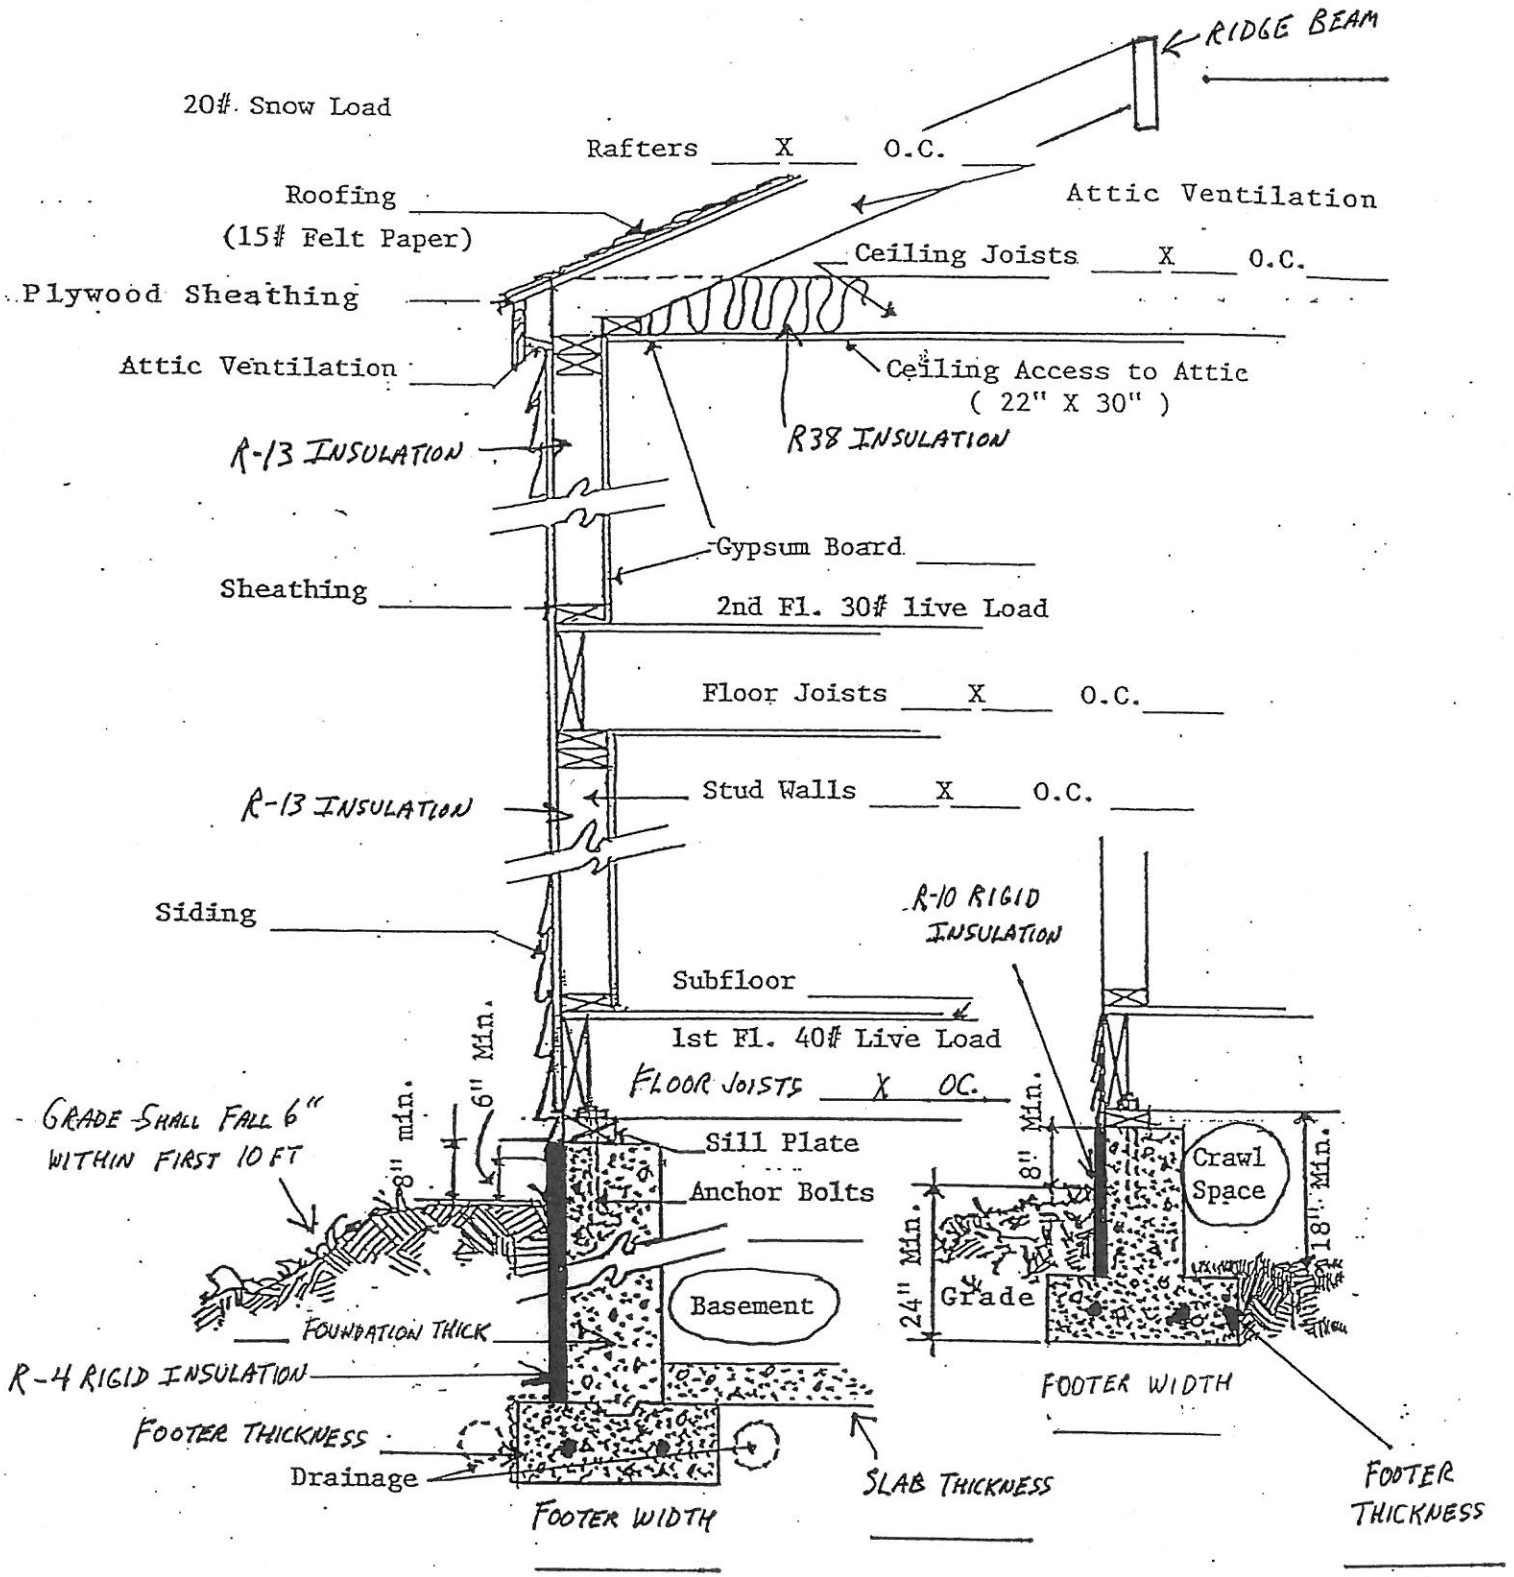

TYPICAL FRAME GARAGE WALL SECTION

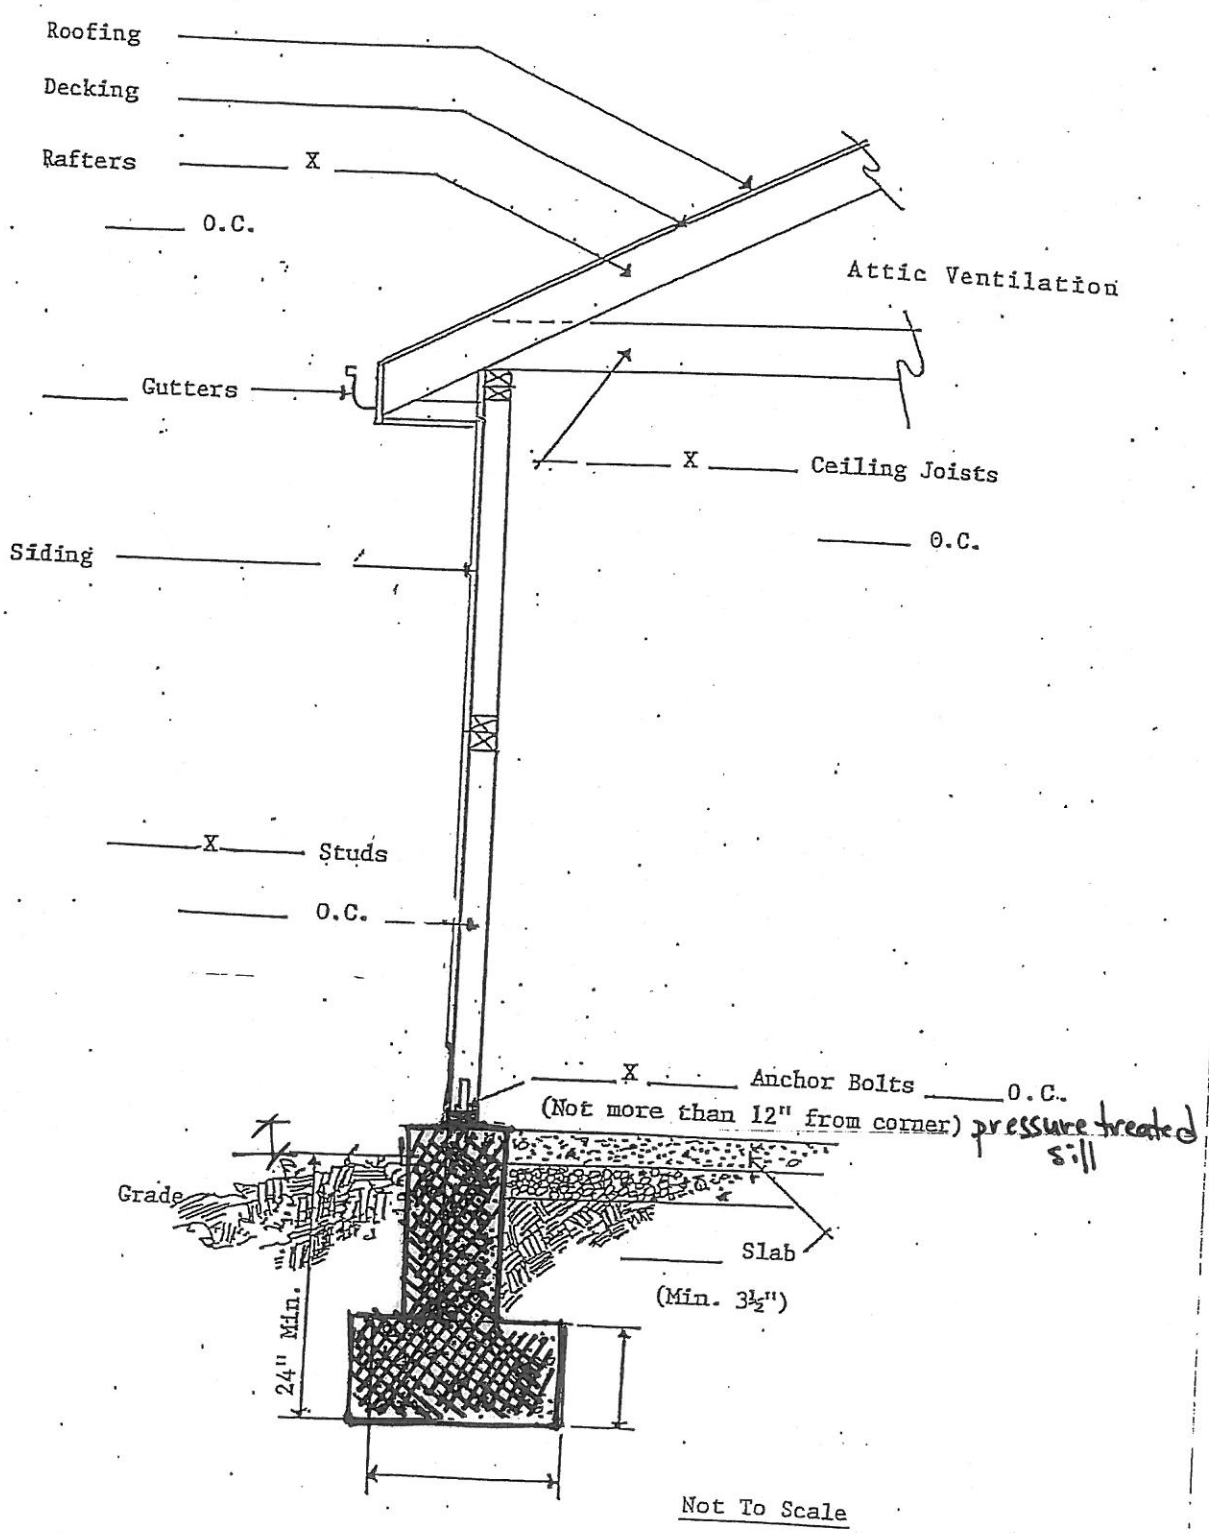

KRC, 2002 ed
KENTUCKY RESIDENTIAL CODE
1 & 2 FAMILY DWELLING CODE

HAND RAILING / GUARDRAIL } SECTION 315

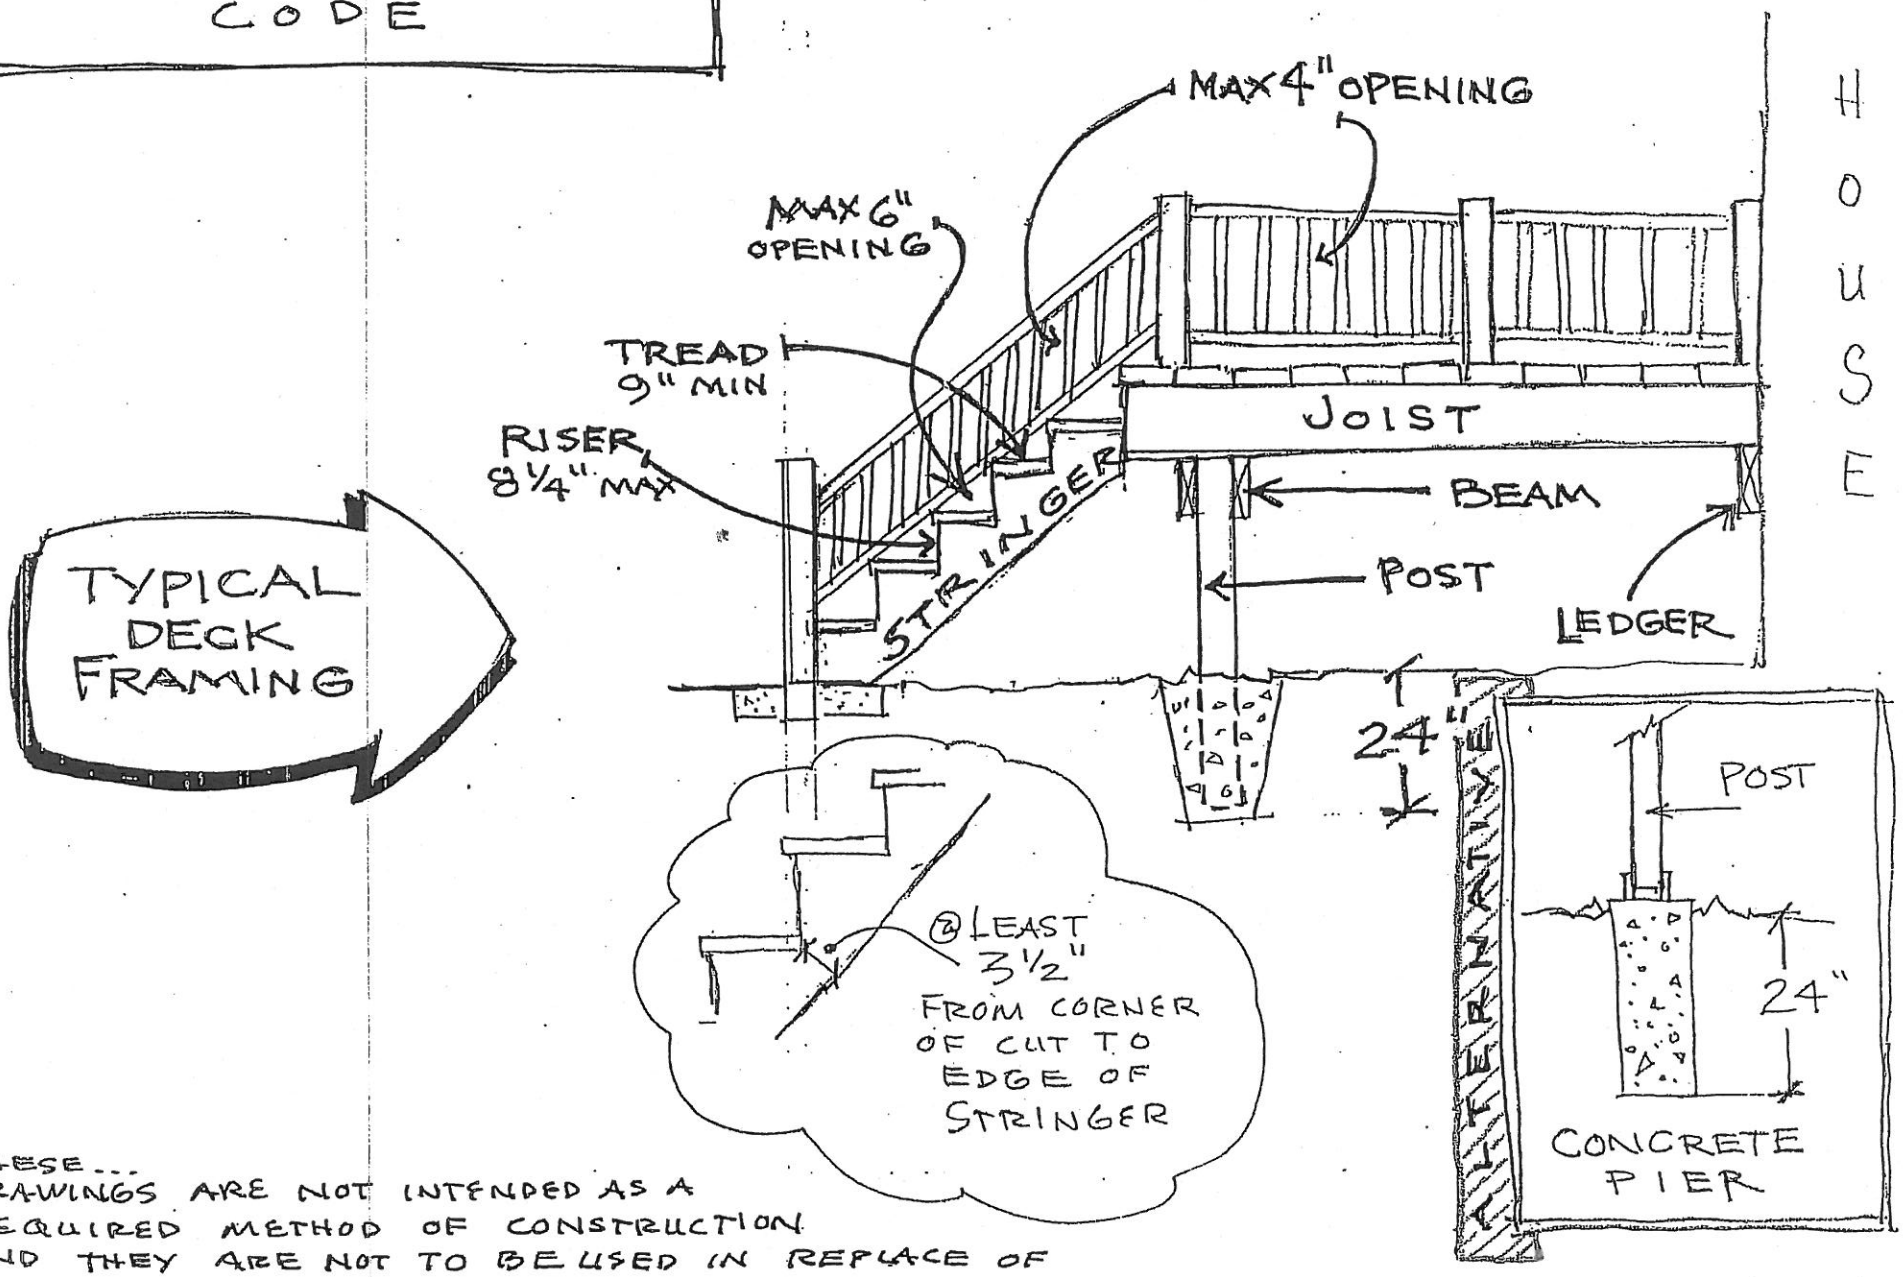

THESE... DRAWINGS ARE NOT INTENDED AS A REQUIRED METHOD OF CONSTRUCTION AND THEY ARE NOT TO BE USED IN REPLACE OF APPLICANTS DRAWINGS.

JULY '98