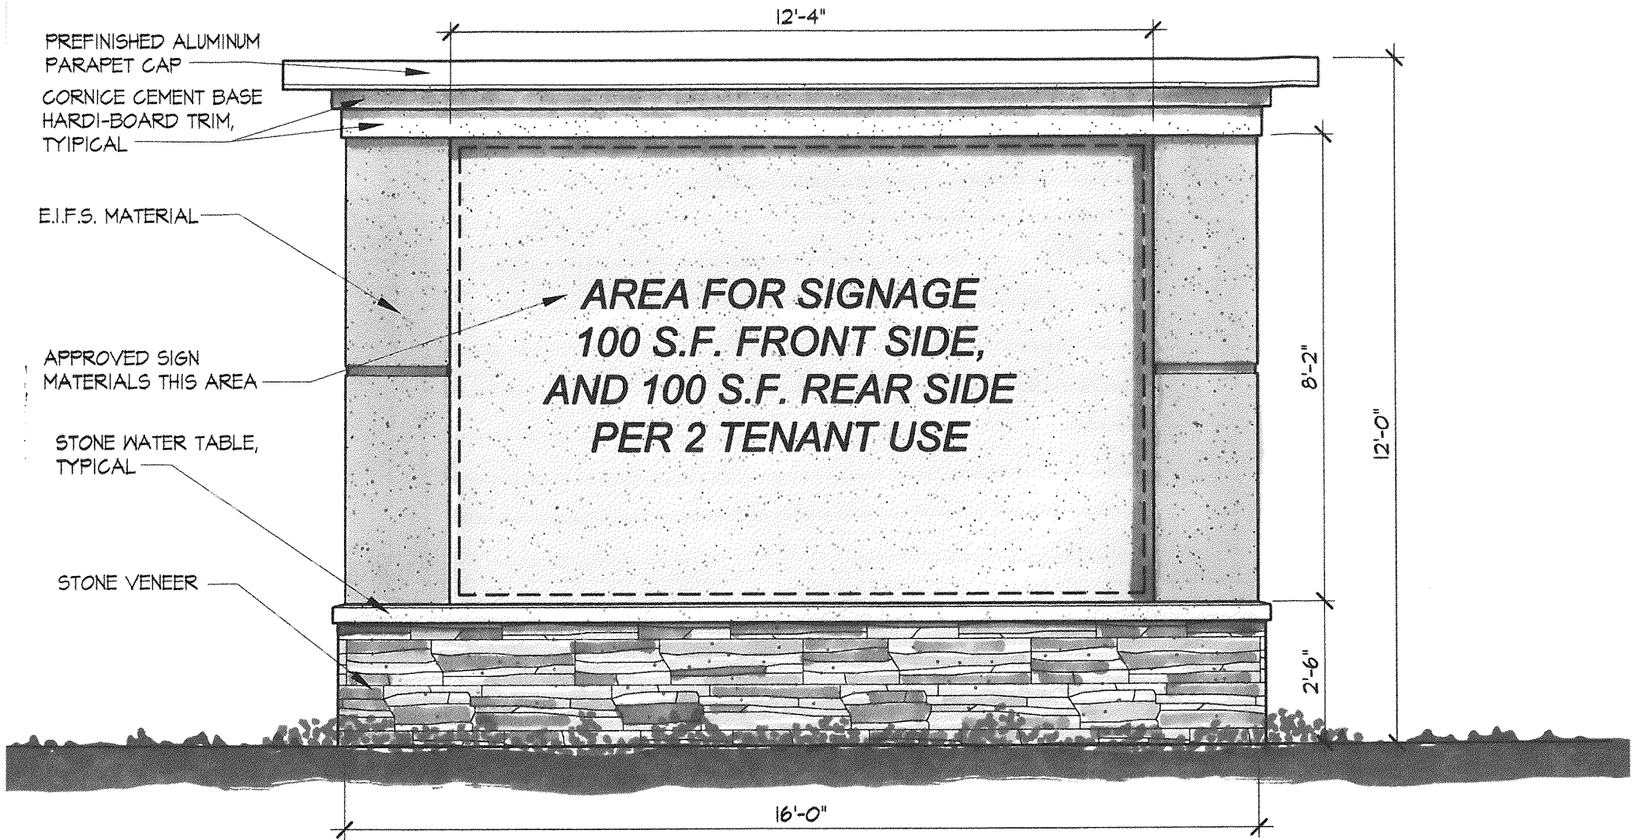

NOTE: LOCATION OF SIGN TO BE PERPENDICULAR TO TAYLORSVILLE ROAD.

MONUMENT SIGN

SCALE: 3/8" = 1'-0"

APPROVED:
LOUISVILLE METRO PLANNING COMMISSION
DATE 12/18/14
BY

RECEIVED
DEC 10 2014
PLANNING & DESIGN SERVICES

GOODWILL INDUSTRIES OF KENTUCKY
BEARGRASS DIVISION
909 EAST BROADWAY
LOUIVILLE, KY 40204
(502) 585-4945
JBarnett@gwik.org

GOODWILL - STONE LAKES

TAYLORSVILLE ROAD AT GRENDEN FIELDS DRIVE
LOUISVILLE, KENTUCKY
NOVEMBER 17, 2014

BAYUS design WORKS
WORKS OF ARCHITECTURE
13050 Magisterial Drive, Suite 102 - Louisville, Kentucky, 40223
0. 502.426.8020 - f. 502.426.0627 - box1@bayusdesign.com

13DEVAN1097