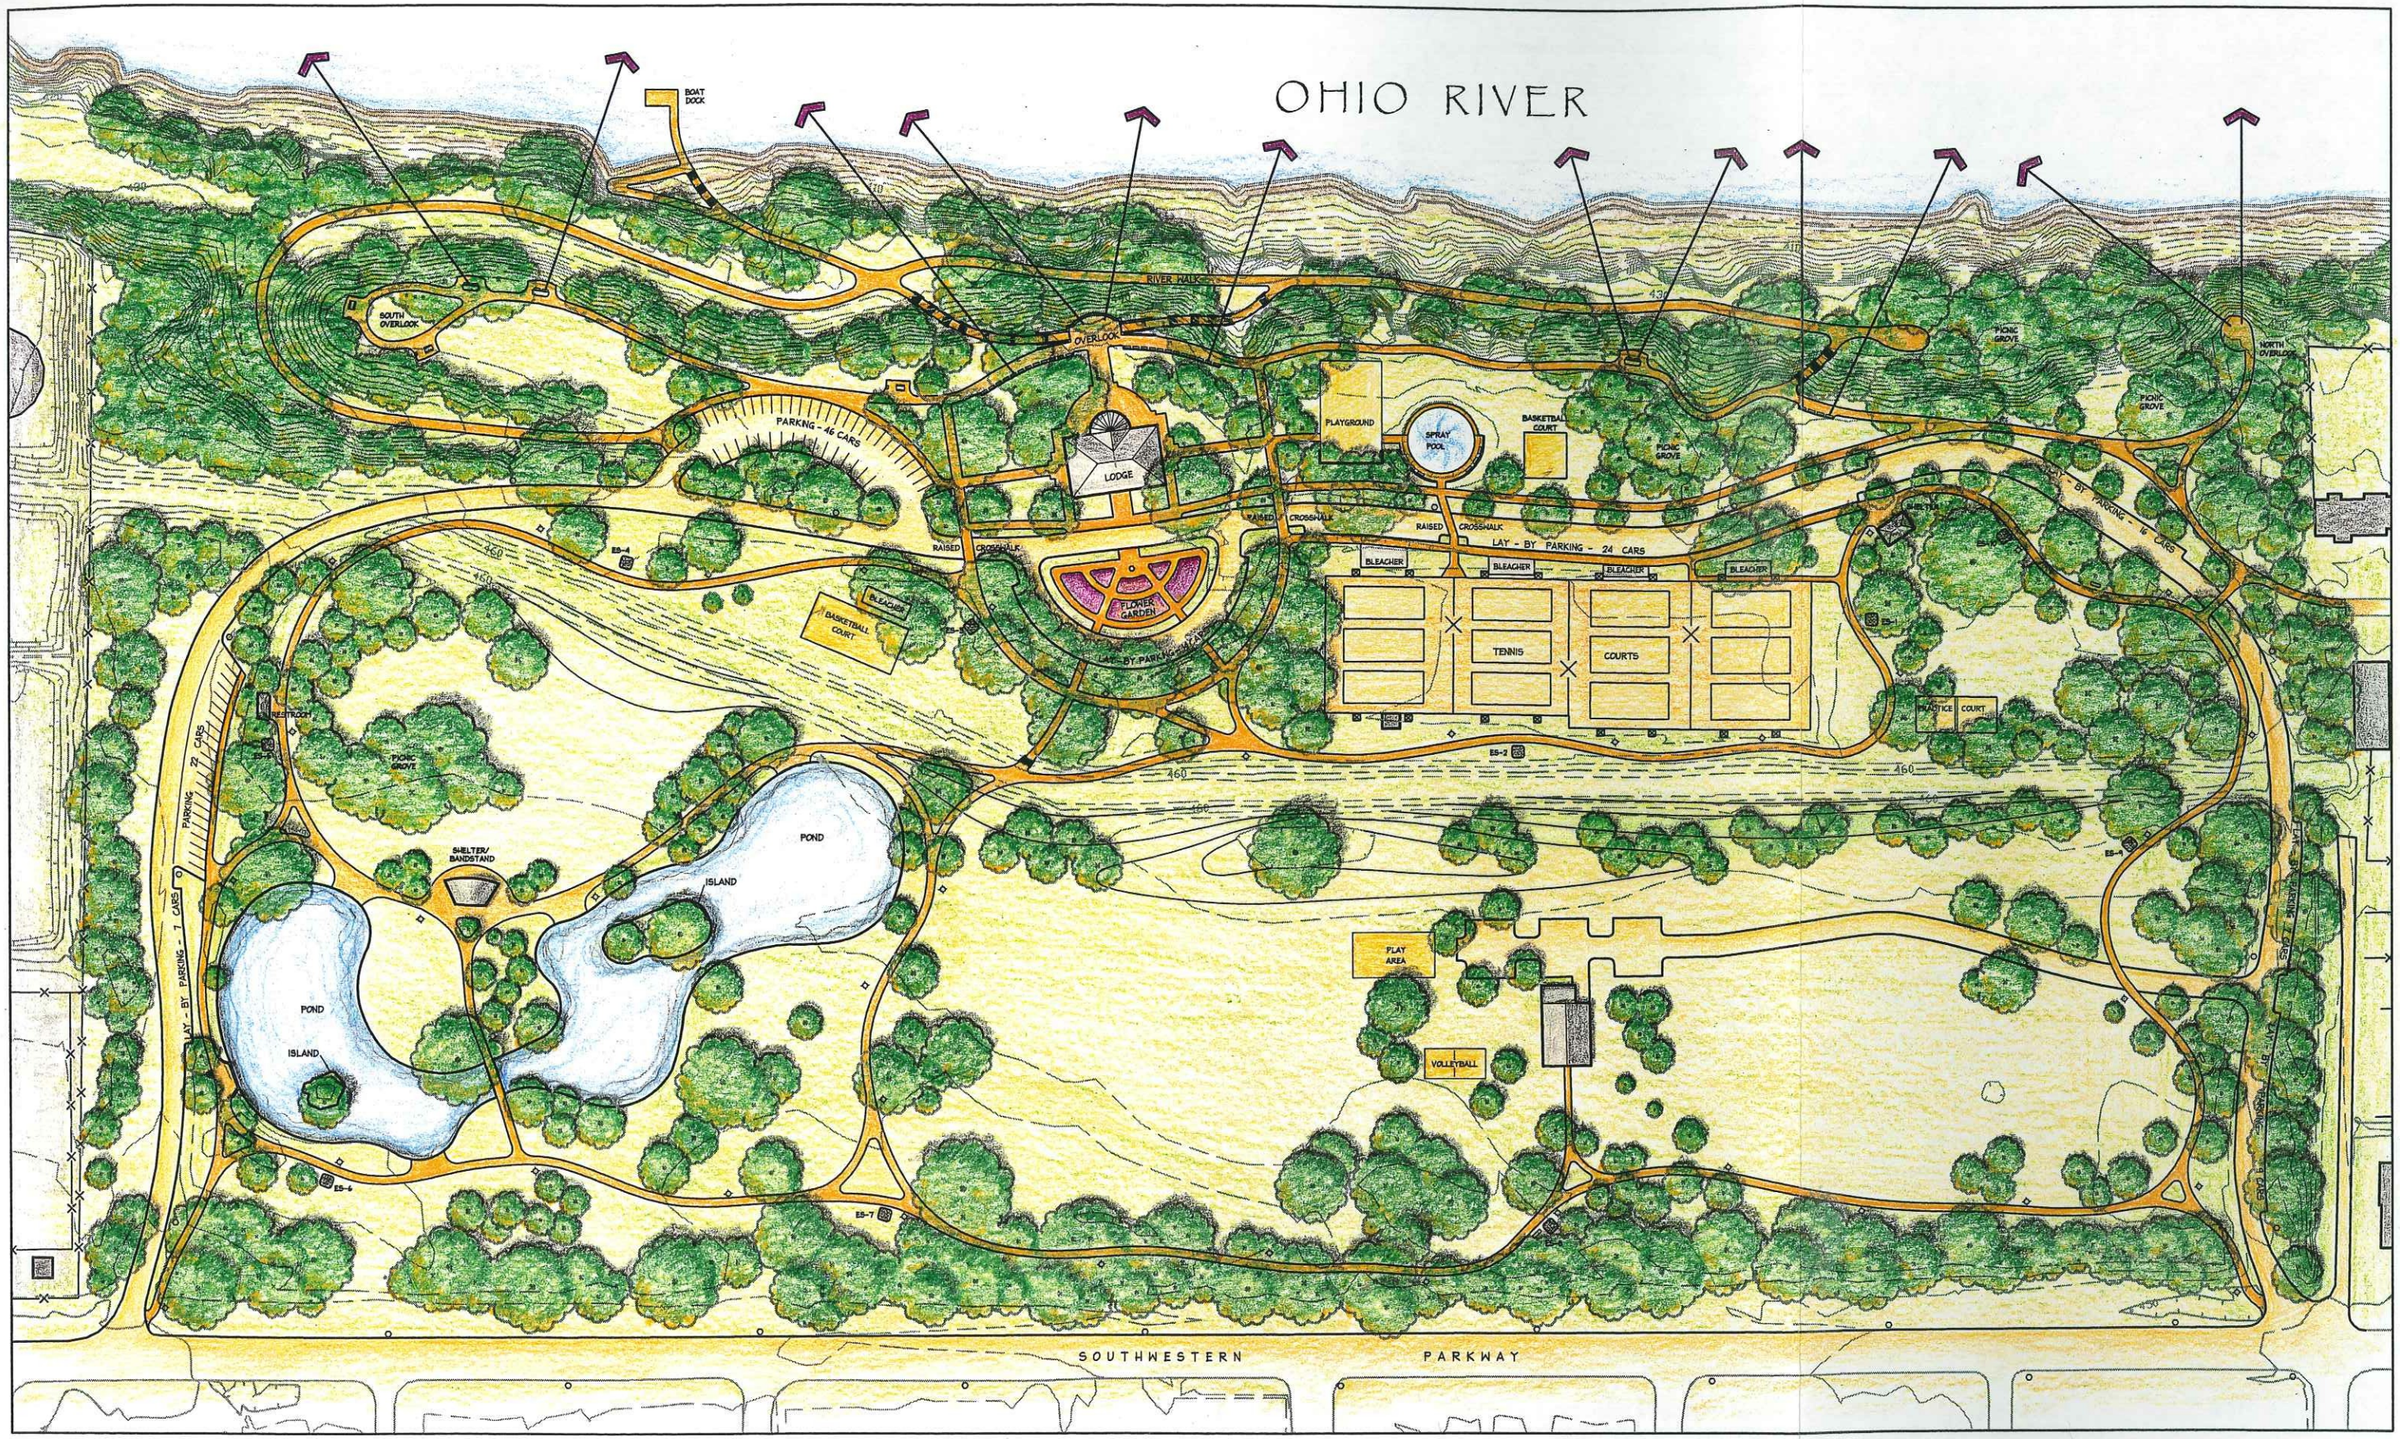

0 50 100 150 200 250 300

SCALE: 1" = 150'

CHICKASAW PARK MASTER PLAN

LOUISVILLE, KY. - AUGUST 2000

ENVIRONS/INC. - LANDSCAPE ARCHITECTS - LOUISVILLE, KY LANDSCAPES - LA. PLANNING. HP - CHARLOTTE, VT ARLEYN LEVEE - HISTORIC CONSULTANT - BELMONT, MA SMITH ARCHITECTURE - ARCHITECTS - LOUISVILLE, KY

North