OLMSTED PARKS
RESTORE. ENHANCE. PRESERVE.

METRO Parks

HOGAN FOUNTAIN MASTER PLAN

CHEROKEE PARK, LOUISVILLE, KY

CONCEPT PLAN 2

OCTOBER 2009

SCALE: 1" = 50'
0 50 100 150 200 250

environs inc. landscape architecture
GEOWORKS

Heritage Landscapes LLC
Preservation Landscape Architects & Planners

studio MATTINGLY ENGINEERS

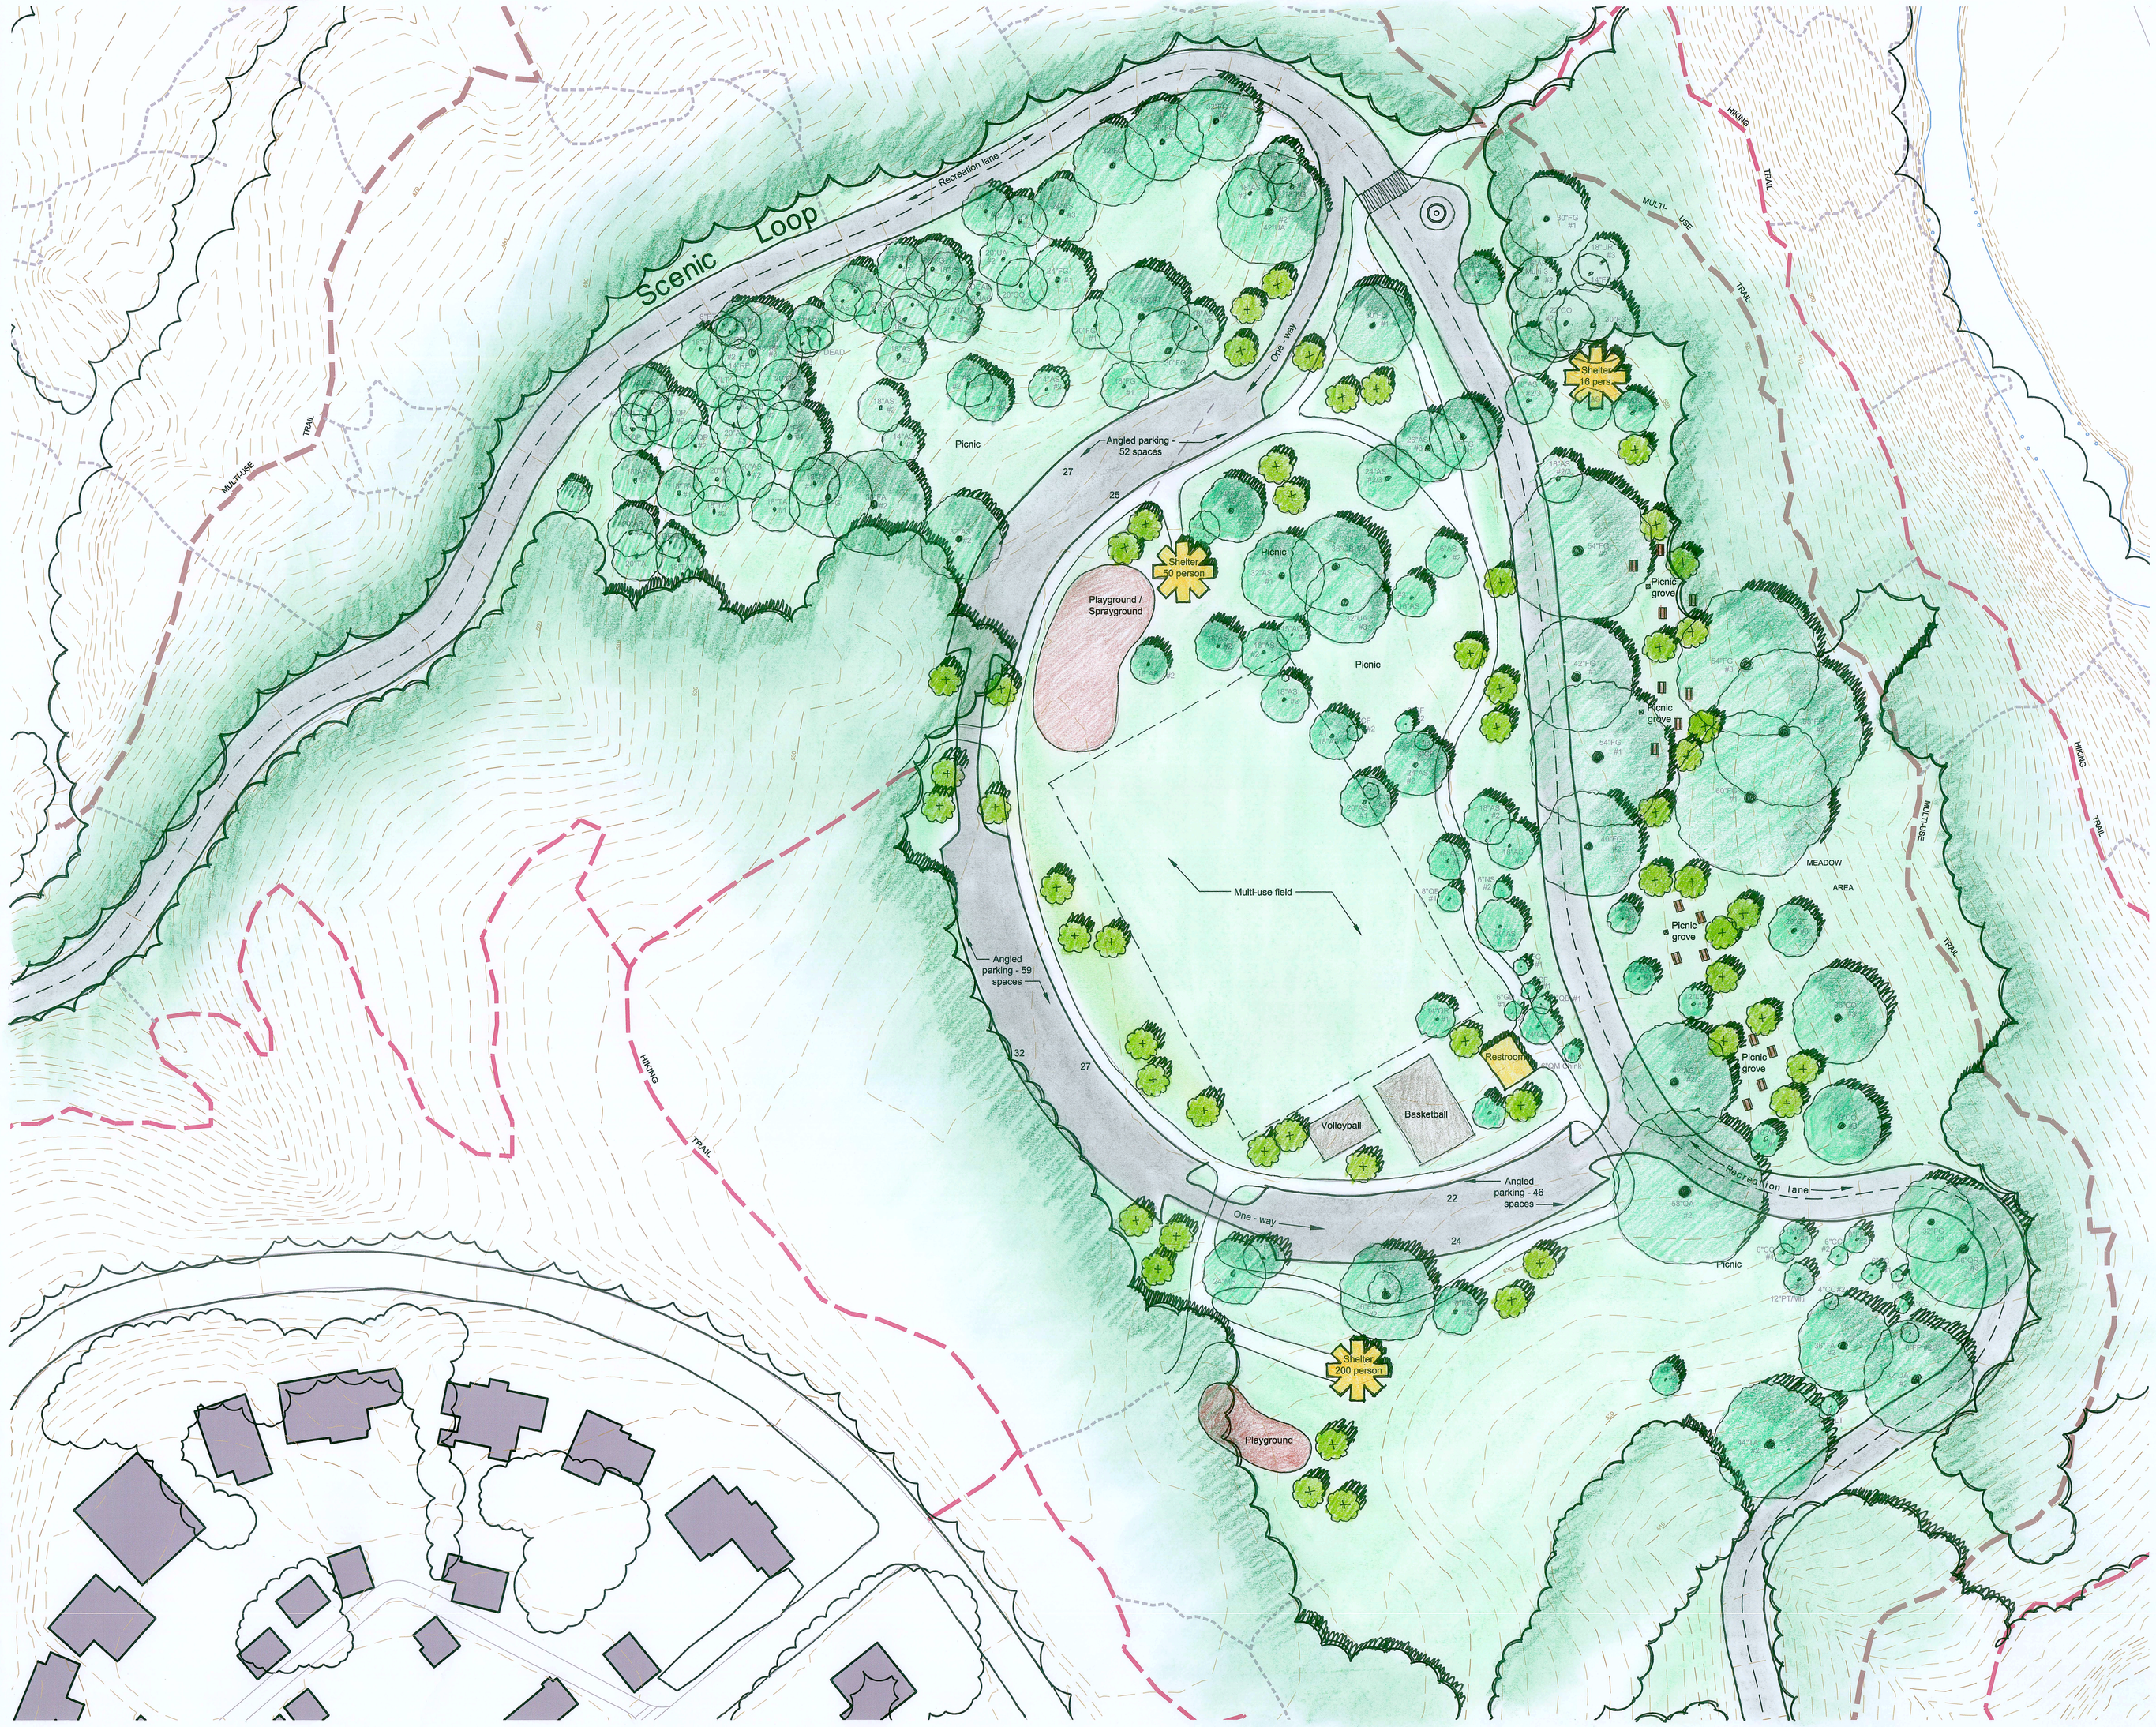

Legend

- Proposed trees
- Existing treeline
- Existing trees
- Existing contours
- Multi-Use Trail
- Hiking Trail
- Rogue Trail
- OE — Overhead Electric Line

Parking Count

TOTAL: 157

Plan Features:

- Angled parking along new loop drive for 157 cars
- No parking along Scenic Loop
- 200 x 300 multi-use field
- 200 person shelter with small play area to the south
- 50 person shelter with large play area and sprayground to the north
- Two 16 person shelters on the east side of the Scenic Loop
- Move basketball and volleyball closer to multi-use field to the south
- Scenic Loop could be closed for seasonal or event use between entrance and exit of loop drive