OLMSTED PARKS
RESTORE. ENHANCE. PRESERVE.

METRO Parks

HOGAN FOUNTAIN MASTER PLAN

CHEROKEE PARK, LOUISVILLE, KY

EXISTING CONDITIONS

MAY 2009

SCALE: 1" = 100'
0 100 200 300 400 500

environs inc. landscape architecture
GEOWORKS

Heritage Landscapes LLC
Preservation Landscape Architects & Planners

studio MATTINGLY ENGINEERS

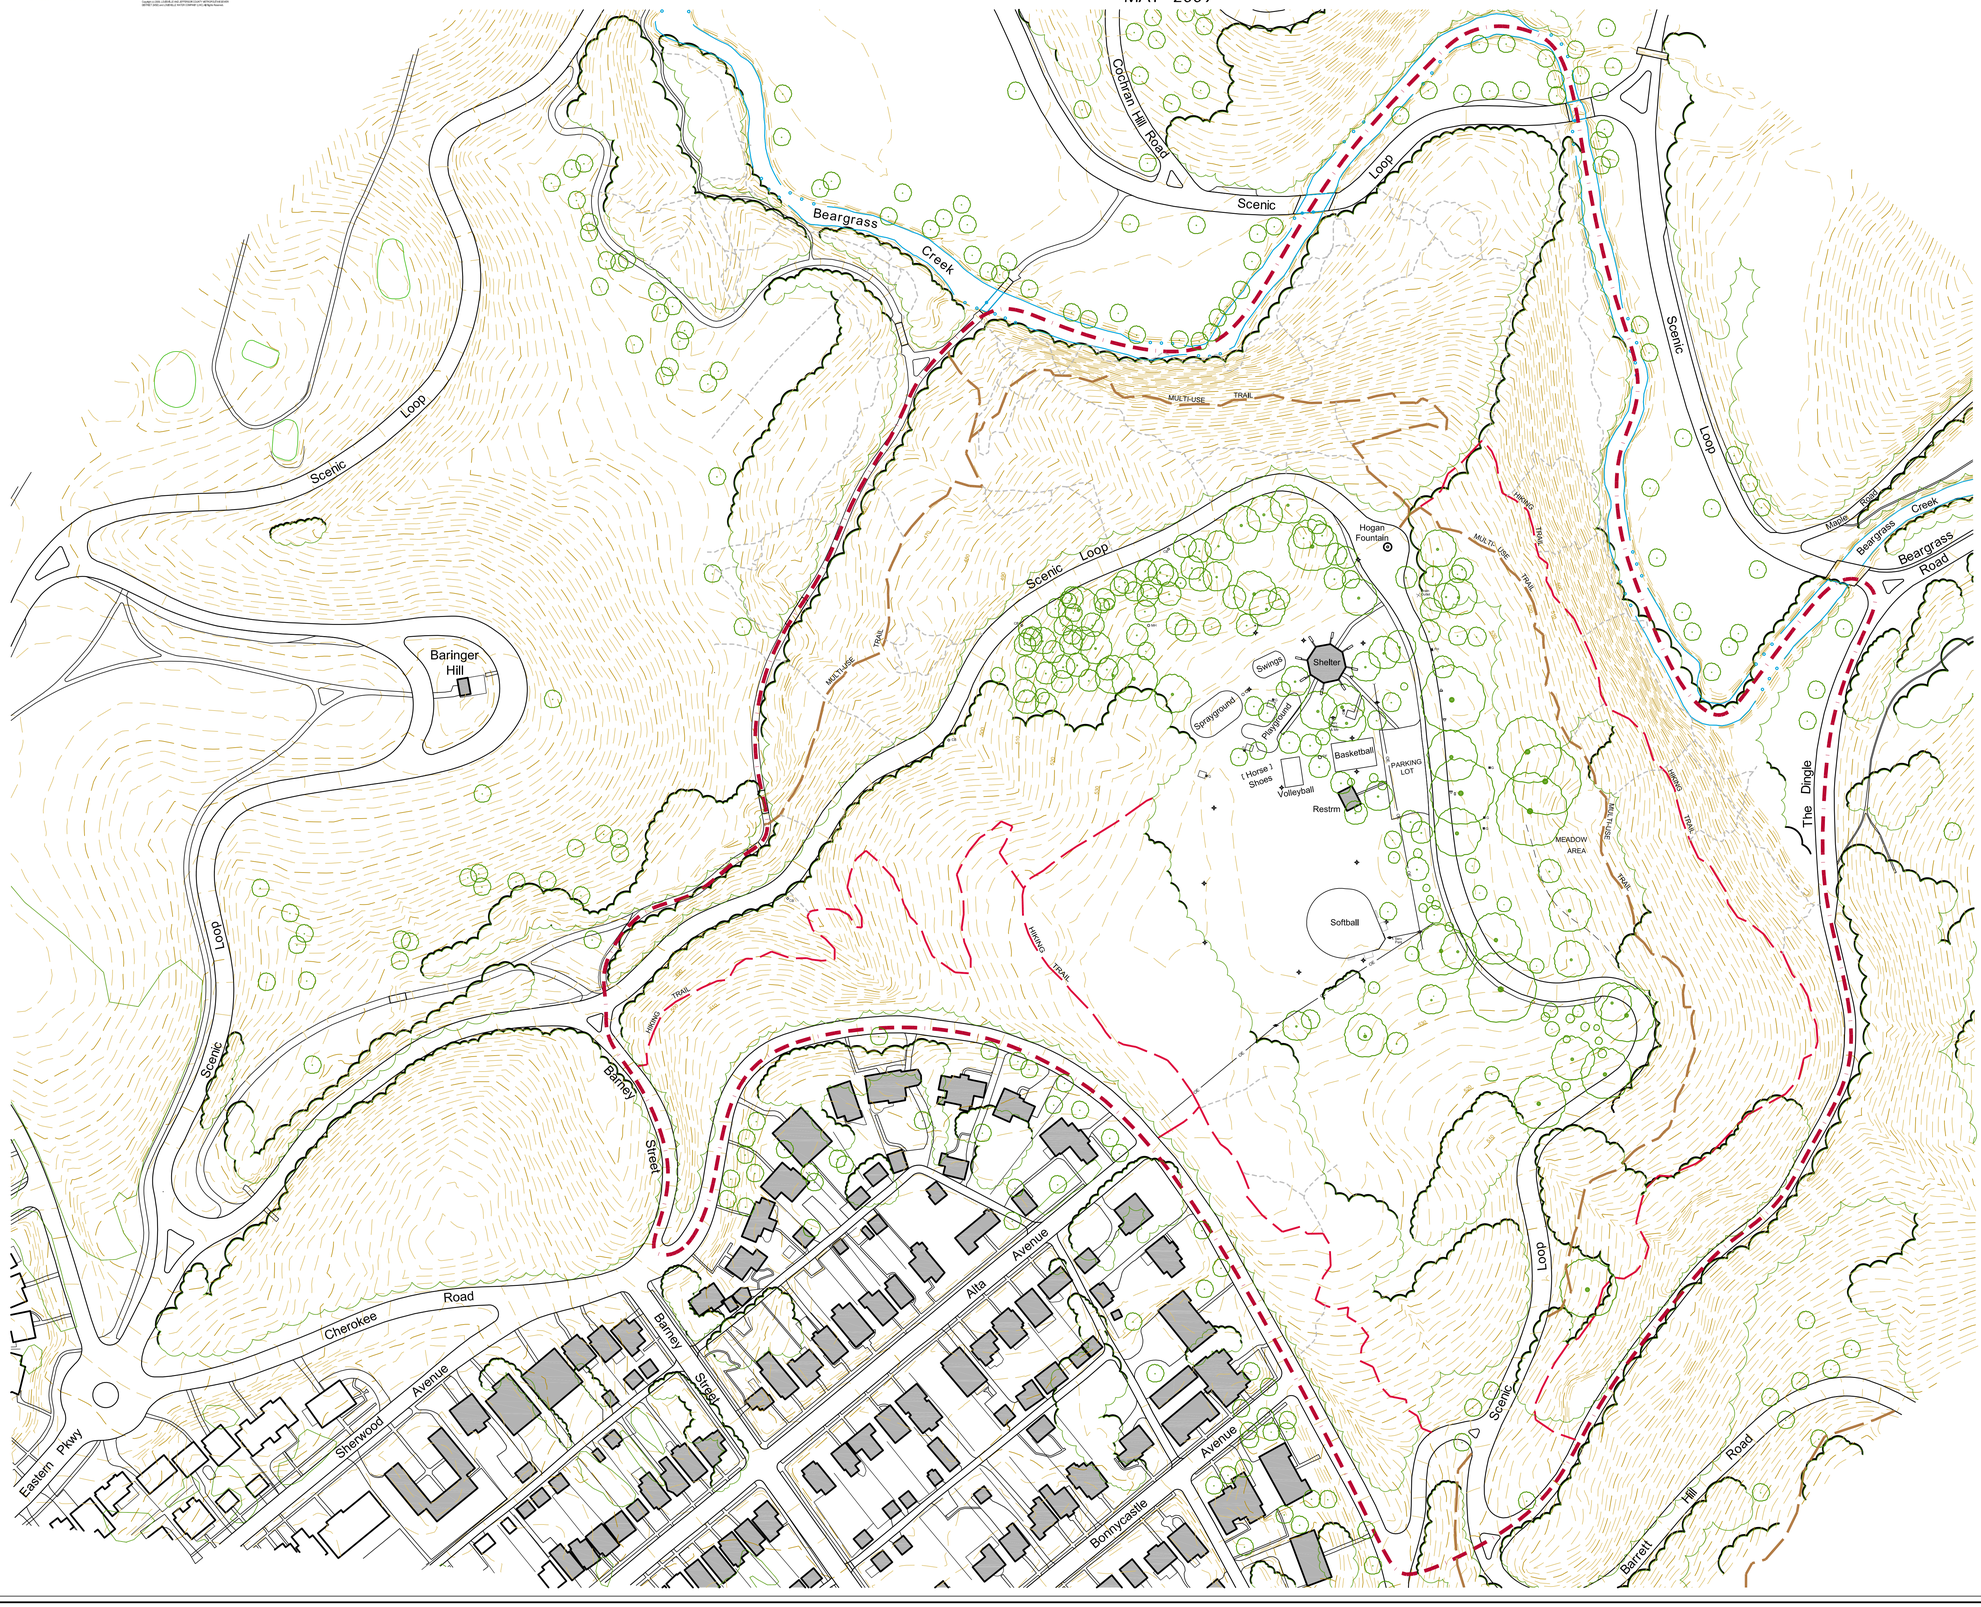

Existing Conditions Legend

- Existing building
- Existing treeline
- Existing trees
- Existing contours (620)
- Project Boundary
- Multi-Use Trail
- Hiking Trail
- Rogue Trail
- OE — Overhead Electric Line
- DF — Drinking Fountain
- Pad — Pic Nic pad
- G — Existing Grill
- MH — Manhole
- WV — Water Valve
- Light Pole
- Utility Pole
- 1-W — One Way sign
- DNE — Do Not Enter sign
- FH — Fire Hydrant