EASEMENT

Easement" are hereby
appurtenances thereof,
r and remove such
of ingress and egress
o cut down any trees
ation or operation of the
he easement. Any gas
ent structure or
l garden may occupy

e at locations
m L. G. & E's
e lines and through
and the cost of
vidually by the respective

reserved to each
egress over abutting
nes to L. G. & E.'s
ne the exact location

AINAGE

by reserved on and
ashed lines, marked
right of ingress and
onstruction, operation,
other drainage
all be placed on or
structures, pavements
e benefit of the land in
ay be constructed by
District, Jefferson
hority for such
oresaid Sewer District
sement areas are
erson County,
e maintained by the

TION

y the Metropolitan Sub-
ruction plan on file in the
f every property owner in
improvements and not
will impair the proper
nis provision, the
r the amount necessary
same manner that
be subject to fine.

T

signed subdivider's bond
ission, the owner of any
nt of $1,000.00 as a
ction 2.70 of the

TE

nade under my super-
s witnessed by mon-
st of my knowledge
e minimum standards

June 8, 1989
Date

BUILDER'S OBLIGATION

The builder of each lot in this subdivision is required to grade the lots so that cross drainage is in conformance with the approved Composite Drainage Plan for the subdivision and all drainage from the lot is directed to a public drainage facility in easement or right-of-way.

CONTAINMENT NOTE
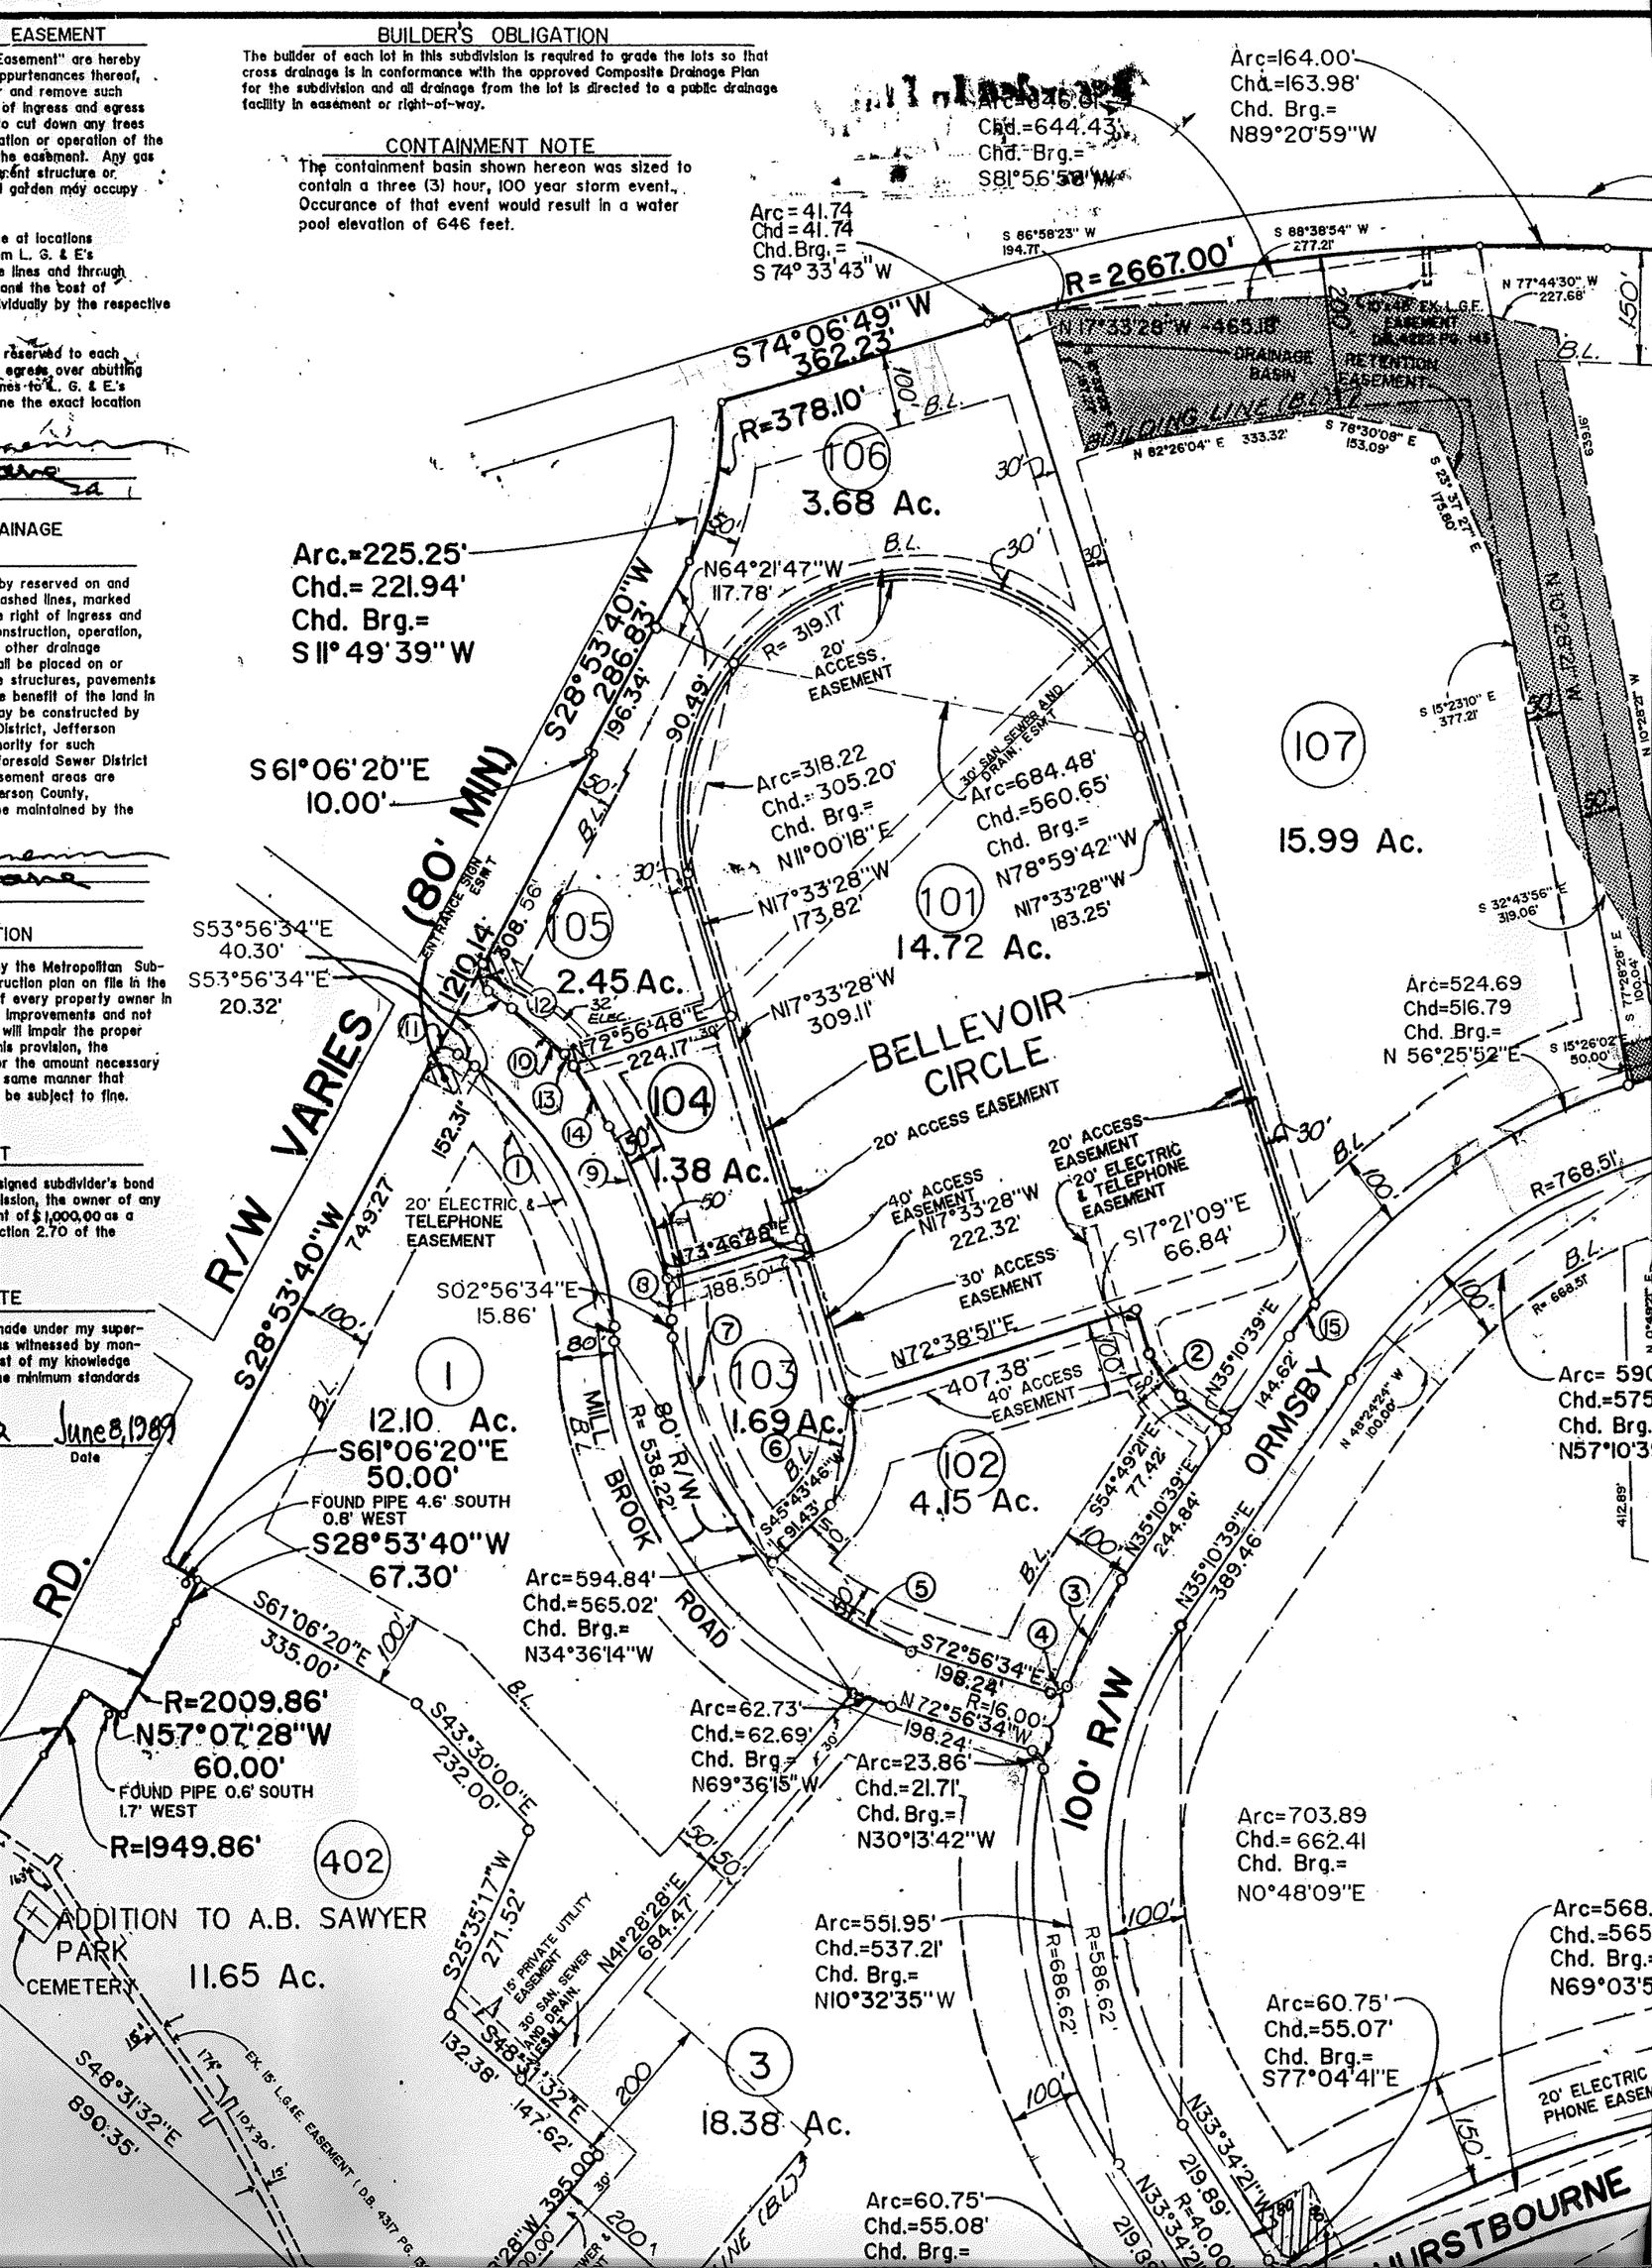
The containment basin shown hereon was sized to contain a three (3) hour, 100 year storm event. Occurance of that event would result in a water pool elevation of 646 feet.