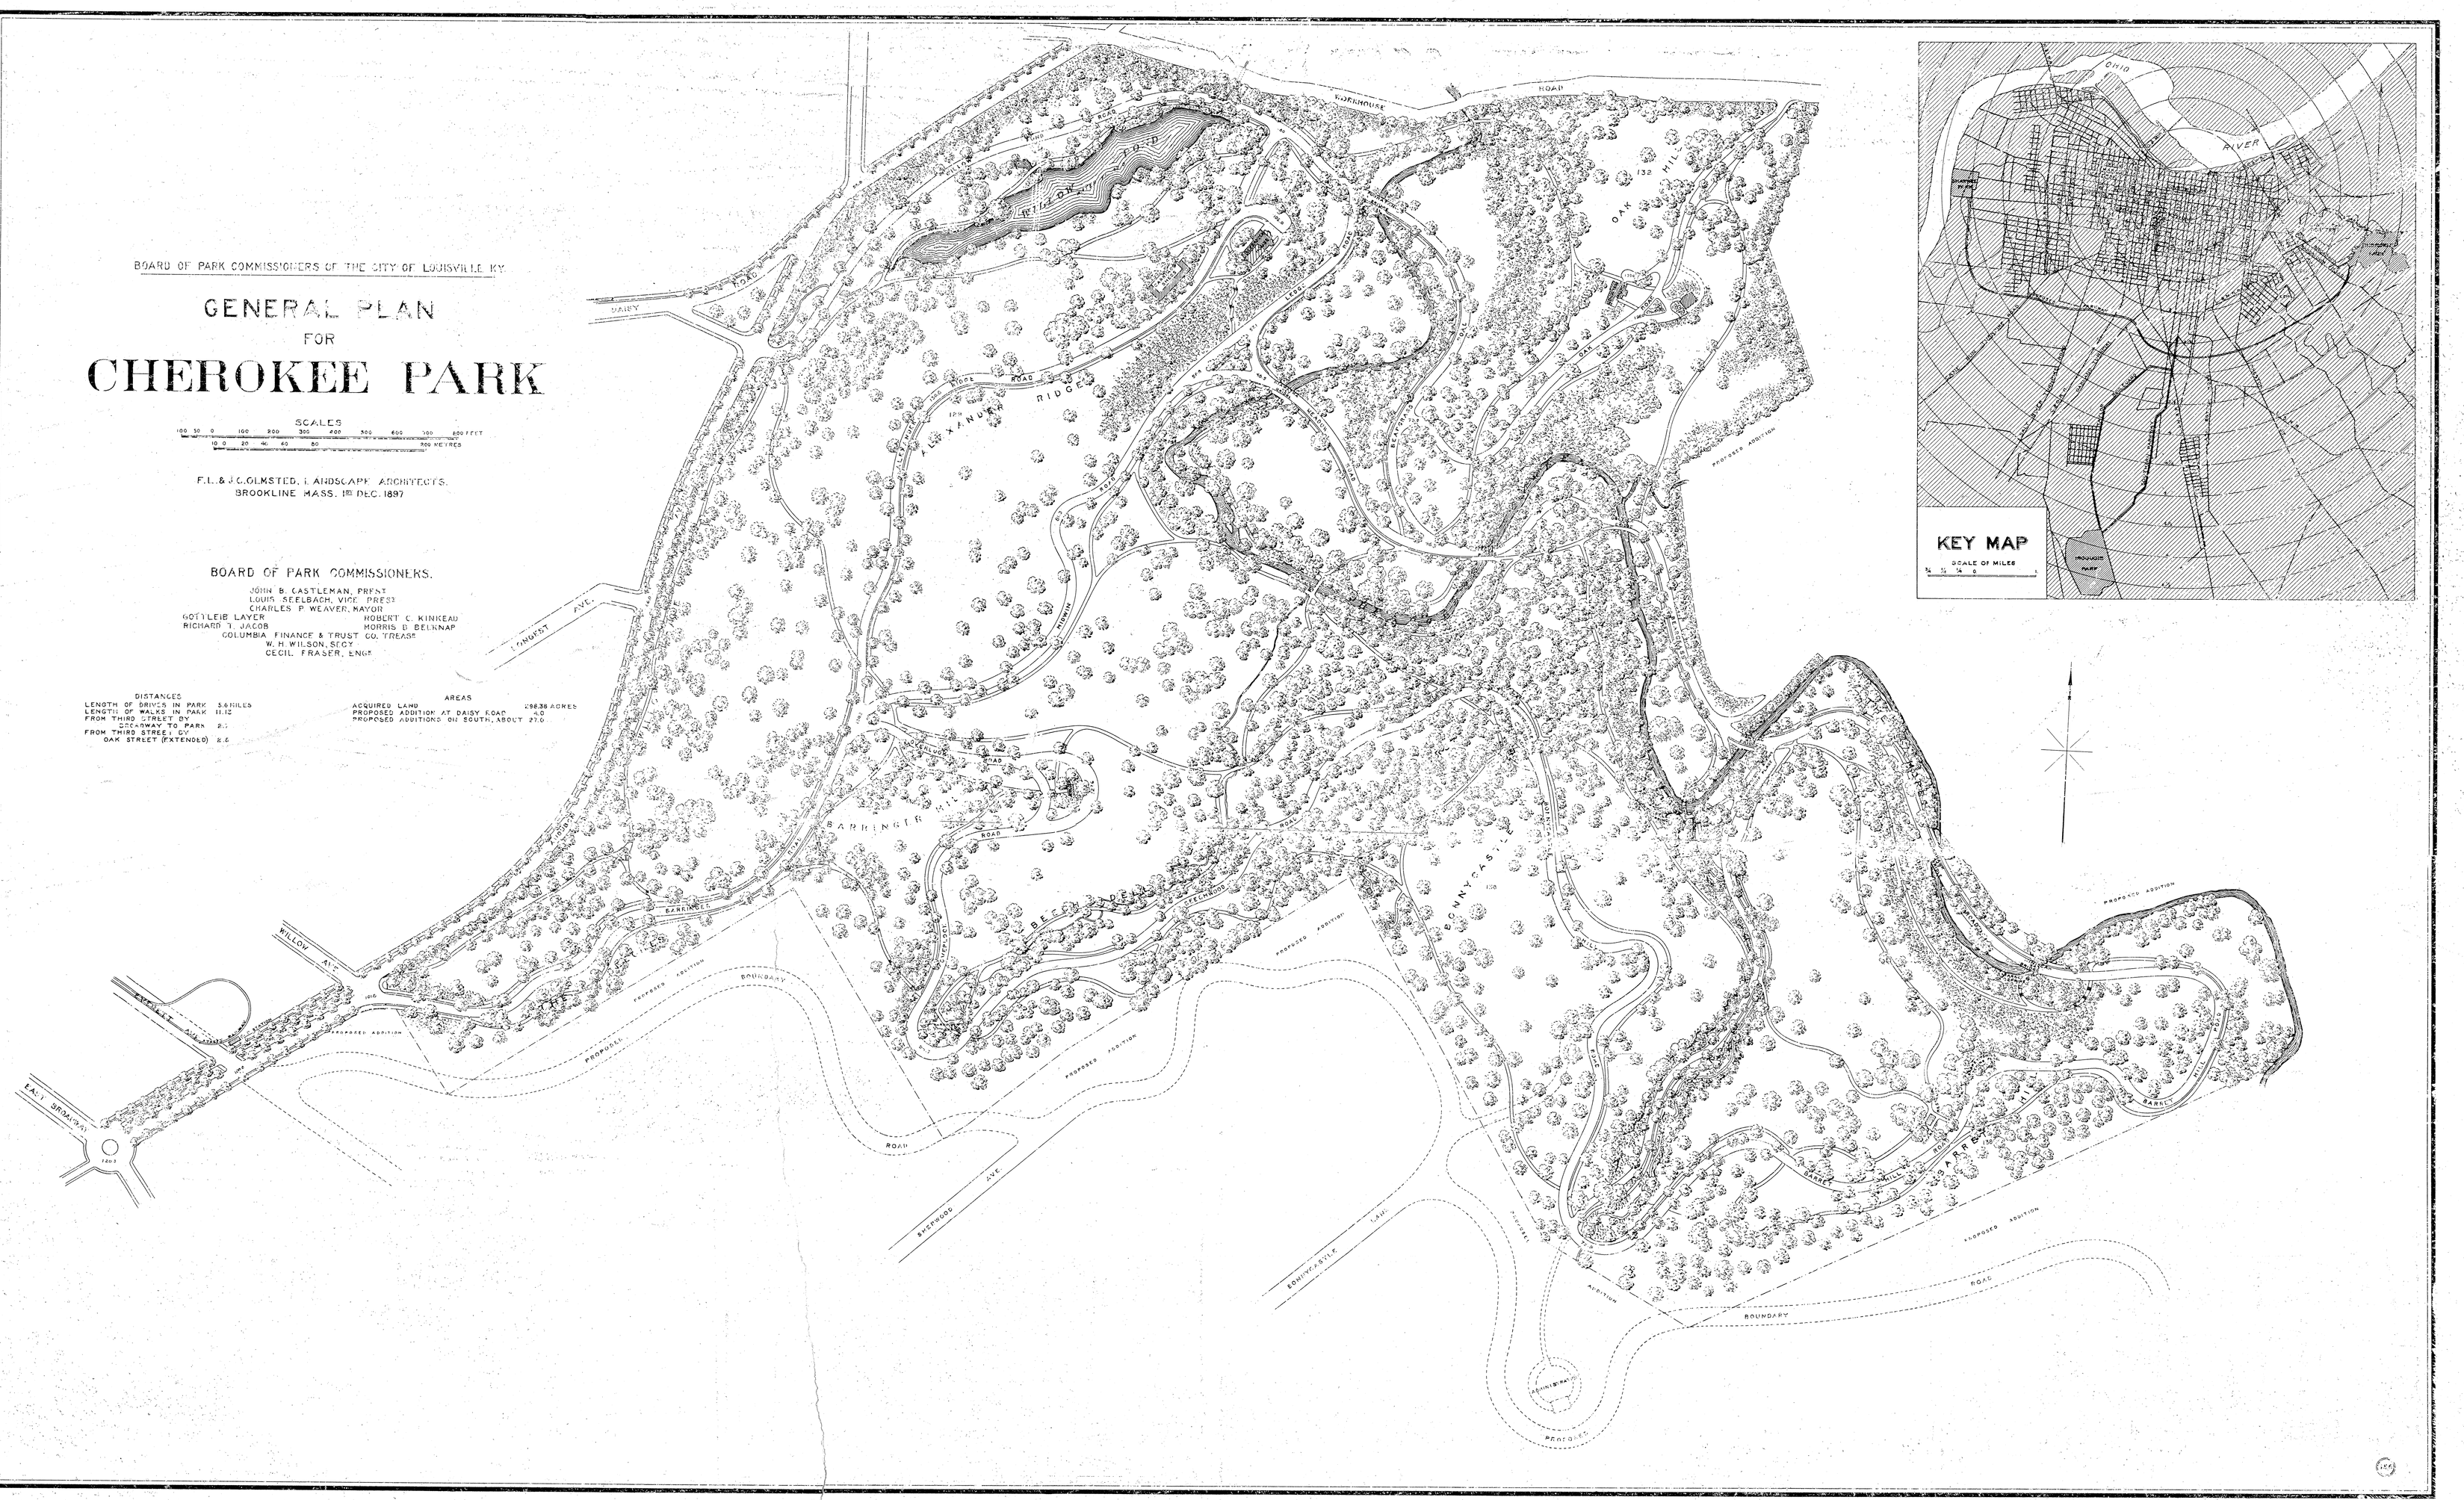
BOARD OF PARK COMMISSIONERS OF THE CITY OF LOUISVILLE KY.
GENERAL PLAN
FOR
CHEROKEE PARK
SCALES
100 50 0 100 200 300 400 500 600 700 800 FEET
10 0 20 40 60 80 100 METRES
F.L. & J.C. OLMSTED, LANDSCAPE ARCHITECTS.
BROOKLINE MASS. 1ST DEC. 1897
BOARD OF PARK COMMISSIONERS.
JOHN B. CASTLEMAN, PREST
LOUIS SEELBACH, VICE PREST
CHARLES P. WEAVER, MAYOR
GOTTLEIB LAYER
ROBERT C. KINKEAD
RICHARD T. JACOB
HORRIS B. BELKNAP
COLUMBIA FINANCE & TRUST CO. TREASR
W. H. WILSON, SECY
CECIL FRASER, ENGR
DISTANCES
LENGTH OF DRIVES IN PARK 3.6 MILES
LENGTH OF WALKS IN PARK 11.12
FROM THIRD STREET BY DECADWAY TO PARK 2.1
FROM THIRD STREET BY OAK STREET (EXTENDED) 2.6
AREAS
ACQUIRED LAND 298.36 ACRES
PROPOSED ADDITION AT DAISY ROAD 4.0
PROPOSED ADDITIONS ON SOUTH, ABOUT 27.0
KEY MAP
SCALE OF MILES
OHIO
RIVER
LONGEST AVE.
WILLOW AVE.
EAST BROADWAY
BARRINGER HILL
BONNYCASTLE
OAK HILL
ALEXANDER RIDGE
BOUNDARY
PROPOSED ADDITION